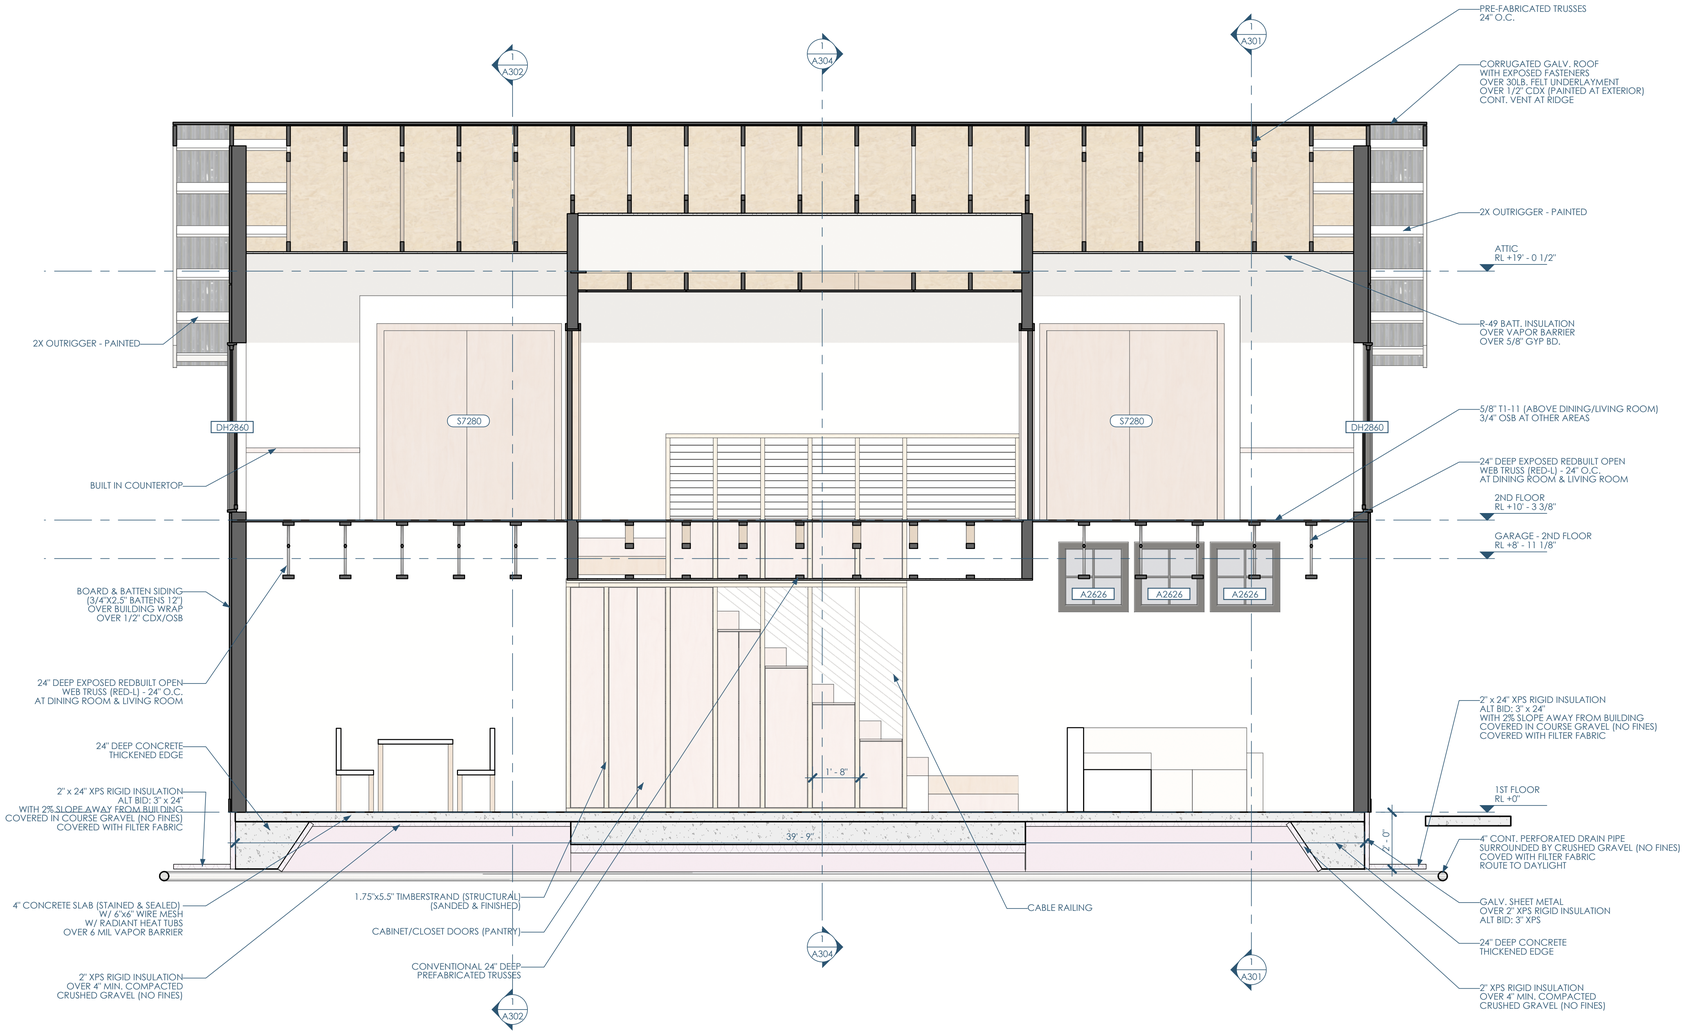

1/A307 SECTION - WEST - STAIRS
3/8"=1'-0"

openingdesign
Architect: OpeningDesign
17 S Fairchild | FL 7
Madison, WI 53703
ryan@openingdesign.com | 773.425.6456

SCHULTZ CONSTRUCTION CO.
GC: J W Schultz Construction
N2941 Bander Rd
Fort Atkinson, WI 53589
jason@jwschultz.net | 608.295.6891

SECTION - WEST - STAIRS 04/02/2024
HIGHLAND HAVEN
N1777 FRIEDEL RD - FORT ATKINSON, WI 53589

A307

This project, like most OpeningDesign's projects, is open source [Attribution-ShareAlike 4.0 International—CC BY-SA 4.0]—freely available to any party for future use, assuming the terms such as Attribution and ShareAlike are honored.