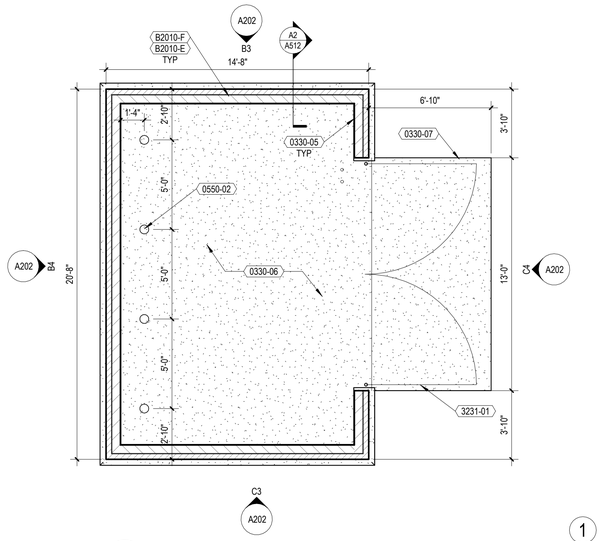

C1 ENLARGED TRASH ENCLOSURE PLAN
1/4" = 1'-0"

SHEET NOTES - FLOOR PLAN

1.	BEFORE BEGINNING WORK, VERIFY THE EXISTENCE AND LOCATION OF PLUMBING, MECHANICAL AND ELECTRICAL SYSTEMS AND OTHER CONSTRUCTION AFFECTING THE WORK. IF DISCREPANCIES ARE DISCOVERED, NOTIFY ARCHITECT PROMPTLY.
2.	AT EXTERIOR WALLS, ALL DIMENSION STRINGS ARE TO FINISH FACE OF MASONRY, UNLESS NOTED OTHERWISE.
3.	AT INTERIOR DEMISING WALLS ALL DIMENSION STRINGS ARE TO FINISH FACE OF WALL, UNLESS NOTED OTHERWISE.
4.	REFER TO SHEET A000 FOR REFERENCED PARTITION TYPES AND DETAILS.
5.	PROVIDE BLOCKING AND FRAMING AS INDICATED AND AS REQUIRED TO SUPPORT FACING MATERIALS, FIXTURES, SPECIALTY ITEMS, MILLWORK AND TRIM.
6.	PROVIDE 3/4" FIRE-RETARDANT TREATED PLYWOOD AS BACKING PANELS FOR TELEPHONE & ELECTRICAL EQUIPMENT AT ELECTRICAL EQUIPMENT ROOM G-100. INSTALL AT 1'-0" AFF TO FINISHED CEILING. PAINT PLYWOOD TO MATCH ADJACENT WALL FINISH. COORDINATE FINAL SIZE AND LOCATION WITH OWNER.

KEYNOTES PER SHEET

0106	SLAB SKIRT BELOW - SEE WALL BASE DETAILS FOR ADDITIONAL INFORMATION
0108	INTERIOR GRADE BELOW - SLAB TO BE LEFT OUT OF THIS AREA
0330-05	CAST-IN-PLACE CONCRETE CURB
0330-06	CAST-IN-PLACE CONCRETE SLAB ON GRADE
0330-07	CAST-IN-PLACE CONCRETE APRON
0550-02	BOLLARD
0551-33	METAL LADDER
0871-01	FIRE DEPARTMENT LOCK BOX
3231-01	DUMPSTER ENCLOSURE GATE WITH PERIMETER FRAME, COMPOSITE HORIZONTAL PLANKS, CASTERS, AND PAIR OF CANE BOLTS
B2010-B	BRICK MASONRY OVER COLD FORMED METAL FRAMING - SEE A000 FOR ADDITIONAL INFORMATION
B2010-E	SPLIT-FACE CONCRETE MASONRY UNITS - SEE A000 FOR ADDITIONAL INFORMATION
B2010-F	BRICK OVER CONCRETE MASONRY UNITS - SEE A000 FOR ADDITIONAL INFORMATION

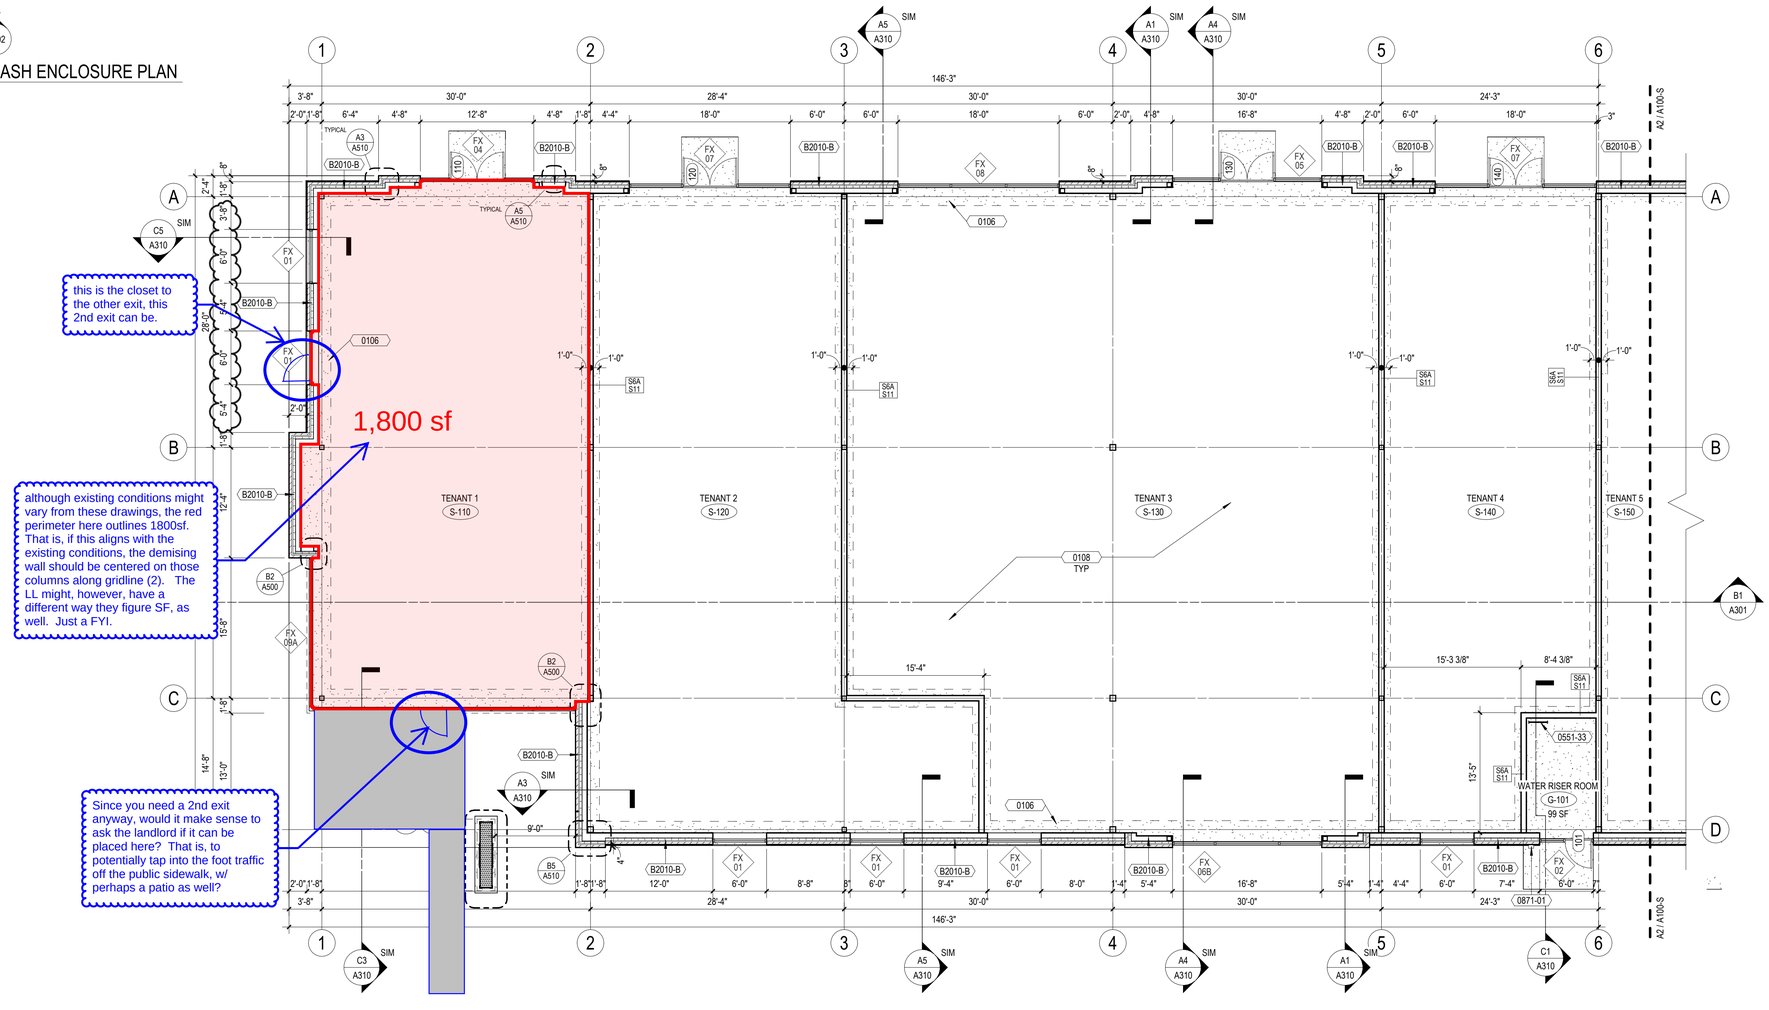

A2 PARTIAL 1ST FLR PLAN - NORTH
1/8" = 1'-0"

N TRUE N PLAN

1 2 3 4 5 6

eu:a
milwaukee | madison | green bay | denver | atlanta

PROJECT INFORMATION

INTERIOR SHOPPES RETAIL BUILDING

350 DISCOVERY DRIVE
BROOKFIELD, WI
53045

ISSUANCE AND REVISIONS

DATE	DESCRIPTION
08/16/2024	DESIGN DEVELOPMENT: BID PACKAGE 1
08/16/2024	FOOTING/FOUNDATION SUBMITTAL
09/03/2024	DESIGN DEVELOPMENT: ADDENDUM 01
09/06/2024	CONSTRUCTION DOCUMENTS
10/02/2024	REVISED CONSTRUCTION DOCUMENTS
10/08/2024	CONSTRUCTION BULLETIN 01
11/05/2024	CONSTRUCTION BULLETIN 02
01/24/2025	CONSTRUCTION BULLETIN 05

SHEET INFORMATION

PROJECT MANAGER NK
PROJECT NUMBER 7-20098

PARTIAL 1ST FLR PLAN - NORTH

A100-N