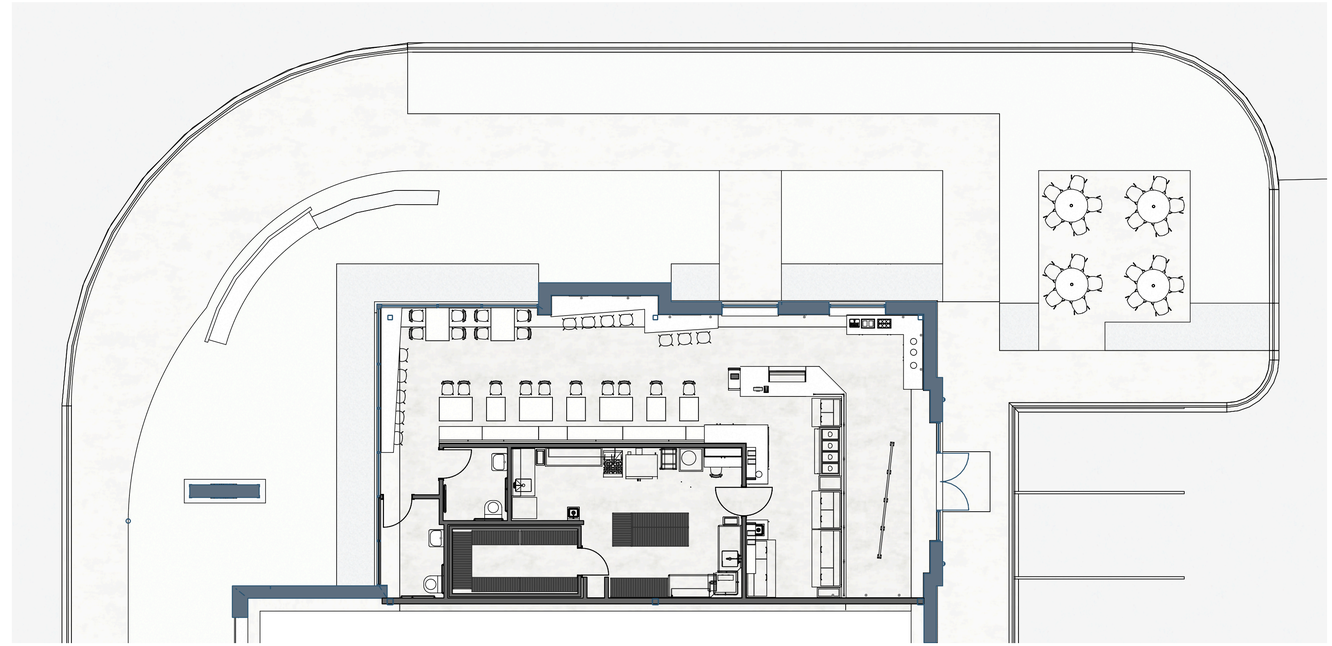

1/A001 SITE PLAN - IMMEDIATE
1/8"=1'-0"

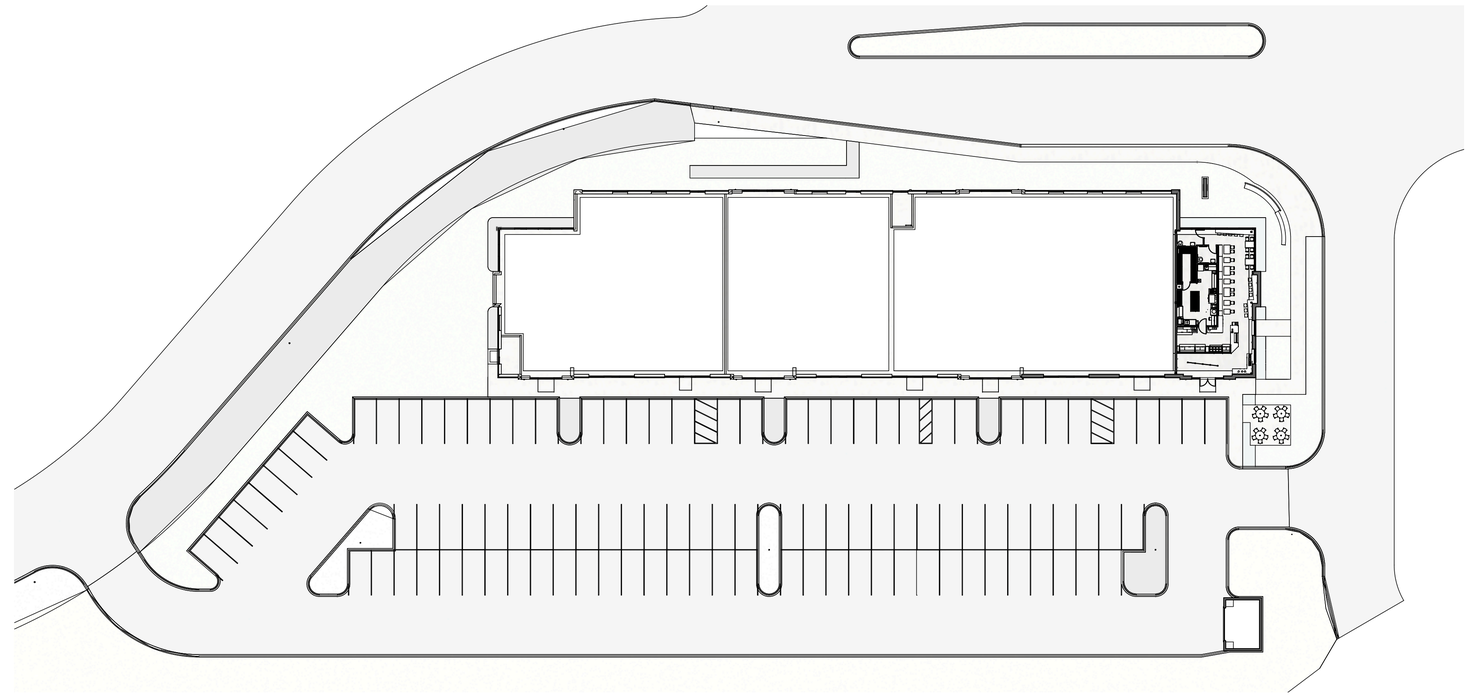

2/A001 SITE PLAN - OVERALL
1"=30'

openingdesign
Architect: OpeningDesign
17 S Fairchild | FL 7
Madison, WI 53703
ryan@openingdesign.com | 773.425.6456

SITE PLAN
FK - BROOKFIELD
350 DISCOVERY DR, BROOKFIELD, WI 53045

A001

This project, like most OpeningDesign's projects, is open source (Attribution-ShareAlike 4.0 International--CC BY-SA 4.0)--freely available to any party for future use, assuming the terms such as Attribution and ShareAlike are honored.

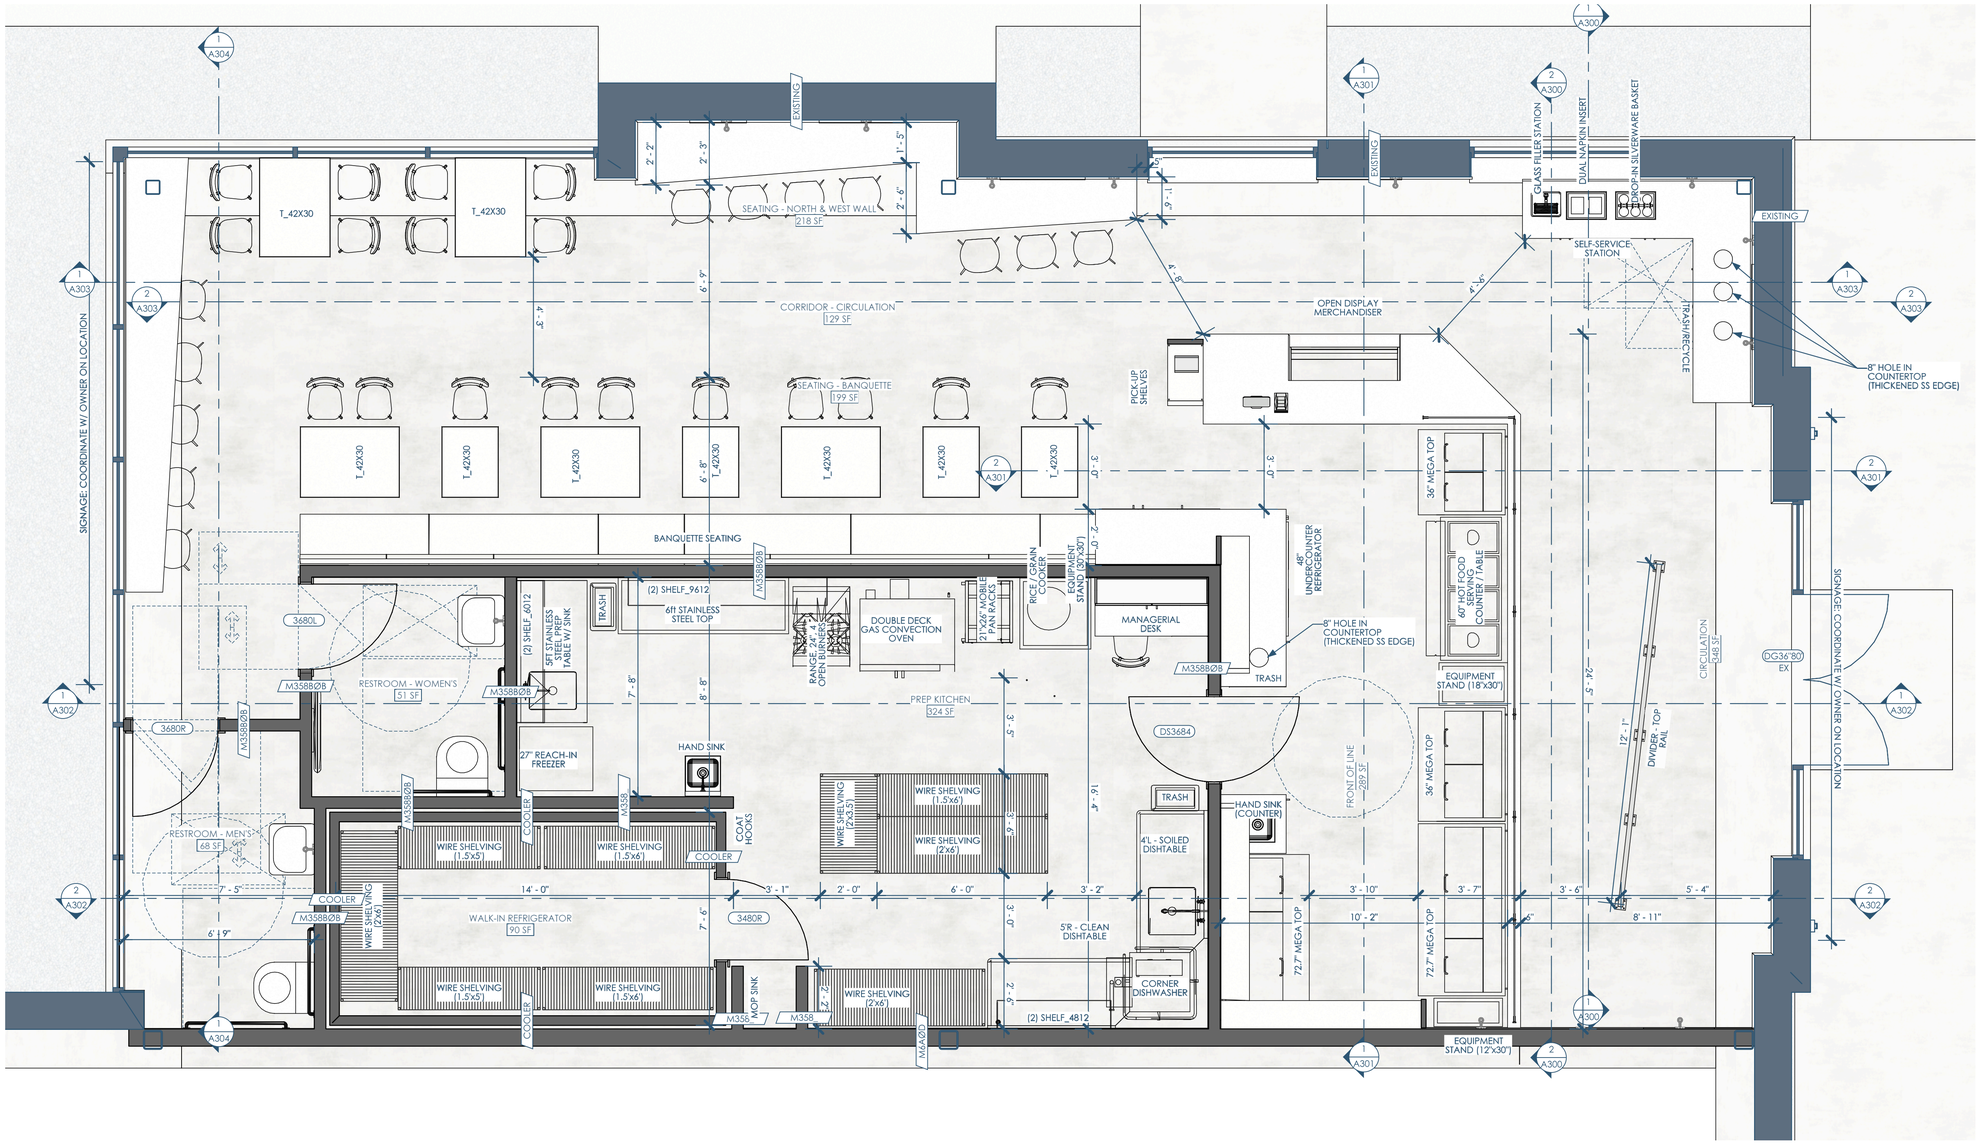

1/A100 FLOOR PLAN - 1ST
3/8"=1'-0"

openingdesign
Architect: OpeningDesign
17 S Fairchild | FL 7
Madison, WI 53703
ryan@openingdesign.com | 773.425.6456

FLOOR PLAN - 1ST
FK - BROOKFIELD
350 DISCOVERY DR, BROOKFIELD, WI 53045

A100

This project, like most OpeningDesign's projects, is open source. (Attribution-ShareAlike 4.0 International--CC BY-SA 4.0)--freely available to any party for future use, assuming the terms such as Attribution and ShareAlike are honored.

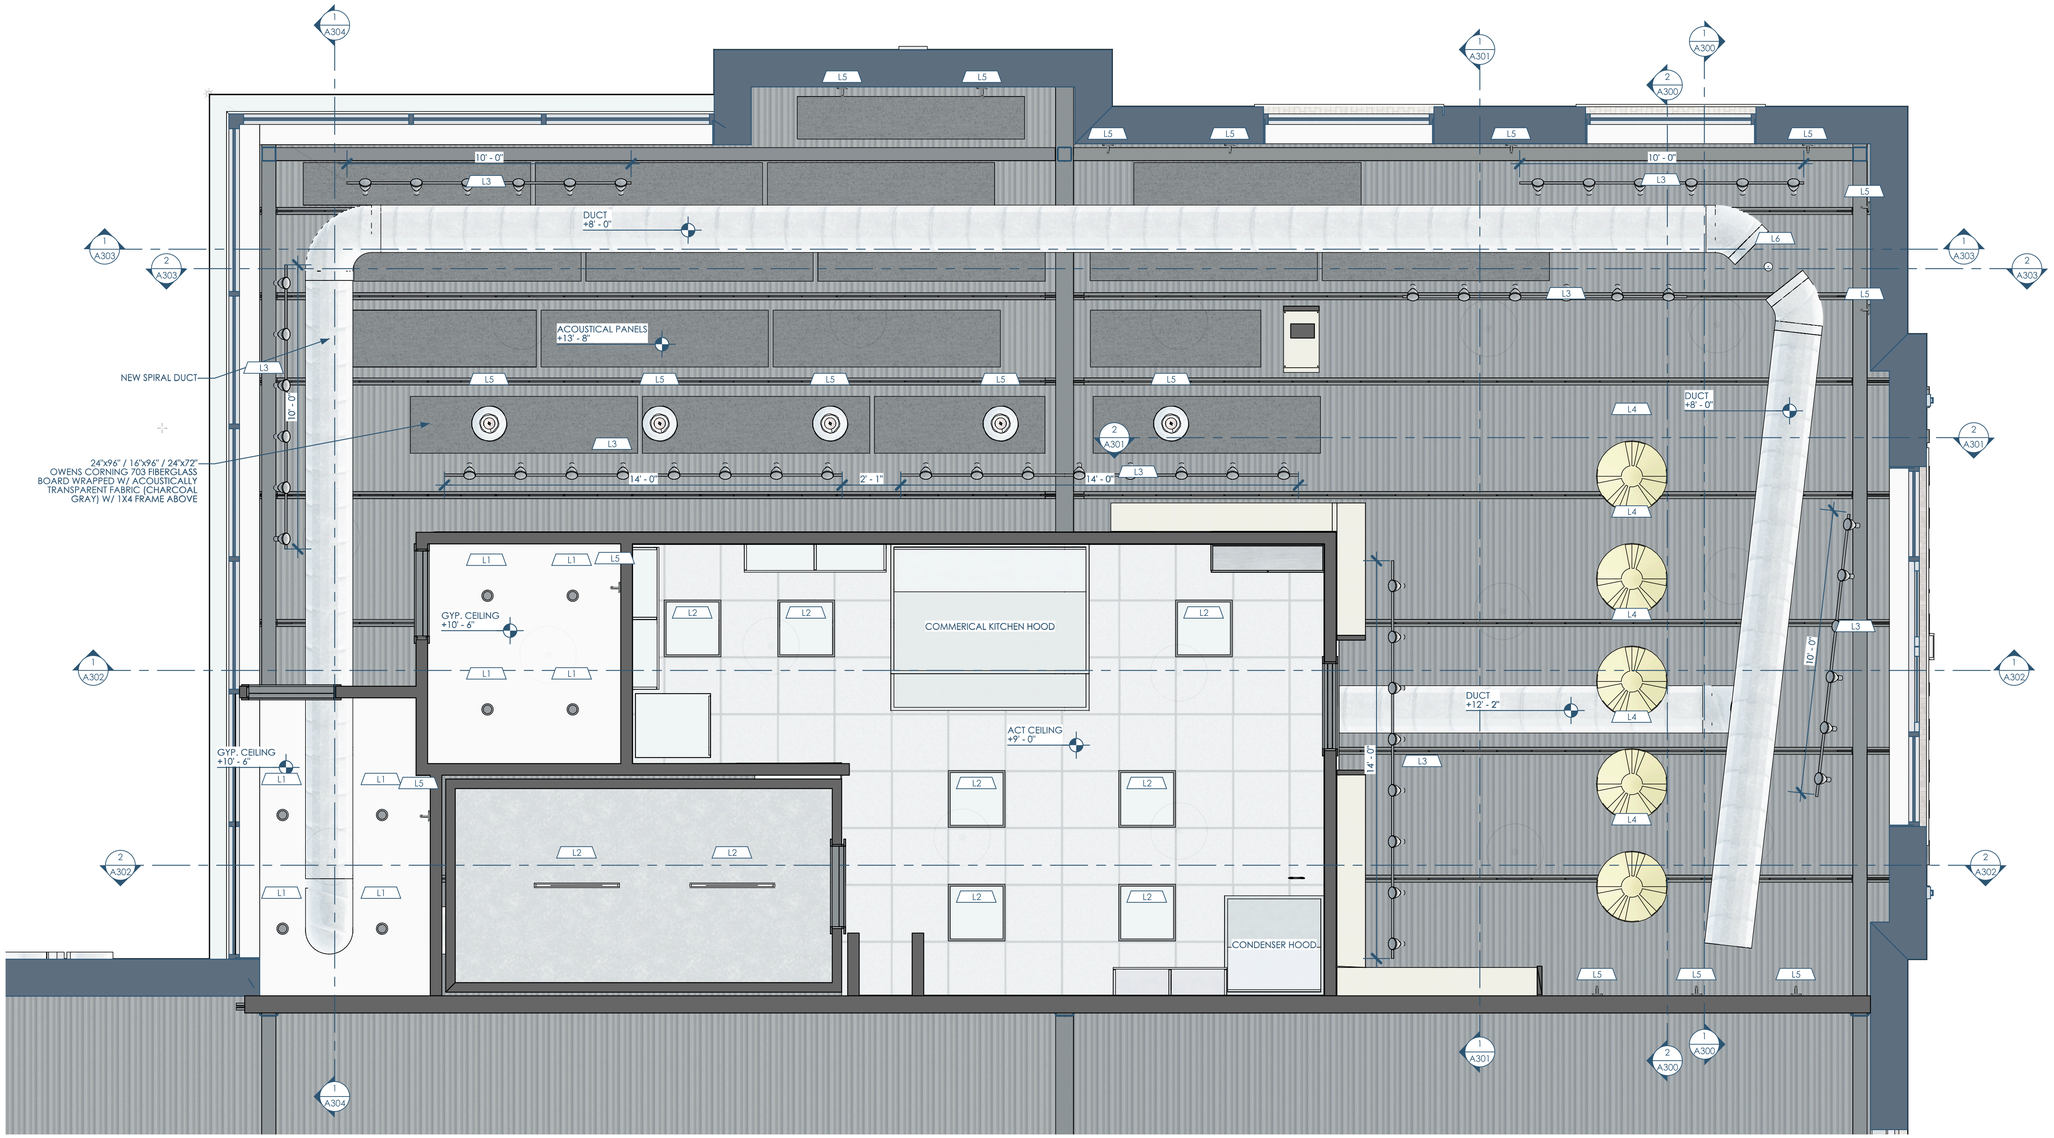

1/A150 1ST FLR RCP
3/8"=1'-0"

MARK	TYPE	MANUFACTURER	MODEL	DESCRIPTION	TYPE COMMENTS	URL
L1	CAN LIGHT	LITHONIA	LDN4	4" W BRUSH ALUM TRIM	-	http://tinyurl.com/5cfawayb
L2	2X2 LED FLAT PANEL	LITHONIA	CPX 2X2 3200LM 80 CRI 30K SWL MIN10	-	-	https://tinyurl.com/3ywvau65
L3	TRACK LIGHTING	JUNO LIGHTING	T620	BLACK	HEAD PER 2FT (SEE PLANS FOR LENGTH OF TRACK)	http://tinyurl.com/3wmsxhuf
L4	PENDANT	STUFF BY ANDREW NEYER	DUNE LIGHT – 30"	DESERT	w/ G40 WHITE BULB	https://tinyurl.com/2xehakr7
L5	WALL SCONCE	STUFF BY ANDREW NEYER	PIPE LIGHT	BLACK	W/ G25 WHITE BULB	http://tinyurl.com/3dxuause
L6	PENDANT	PHILIPS HUE	46677577551	BLACK	w/ G40 WHITE BULB	https://tinyurl.com/2s3w9eec

2/A150 LIGHTING SCHEDULE

openingdesign

Architect: OpeningDesign
17 S Fairchild | FL 7
Madison, WI 53703
ryan@openingdesign.com | 773.425.6456

REFLECTED CEILING PLAN
FK - BROOKFIELD
350 DISCOVERY DR, BROOKFIELD, WI 53045

A150

This project, like most OpeningDesign's projects, is open source (Attribution-ShareAlike 4.0 International--CC BY-SA 4.0)--freely available to any party for future use, assuming the terms such as Attribution and ShareAlike are honored.

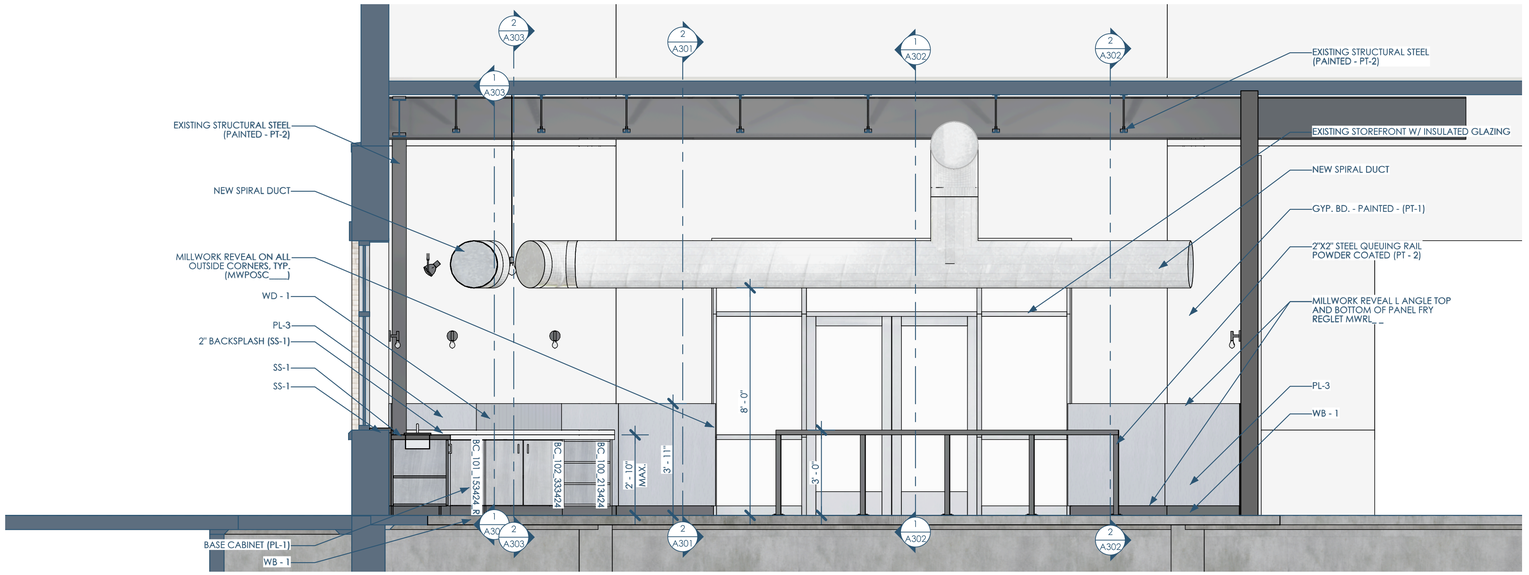

1/A300 SECTION - IN-FRONT OF LINE - LOOKING EAST
3/8"=1'-0"

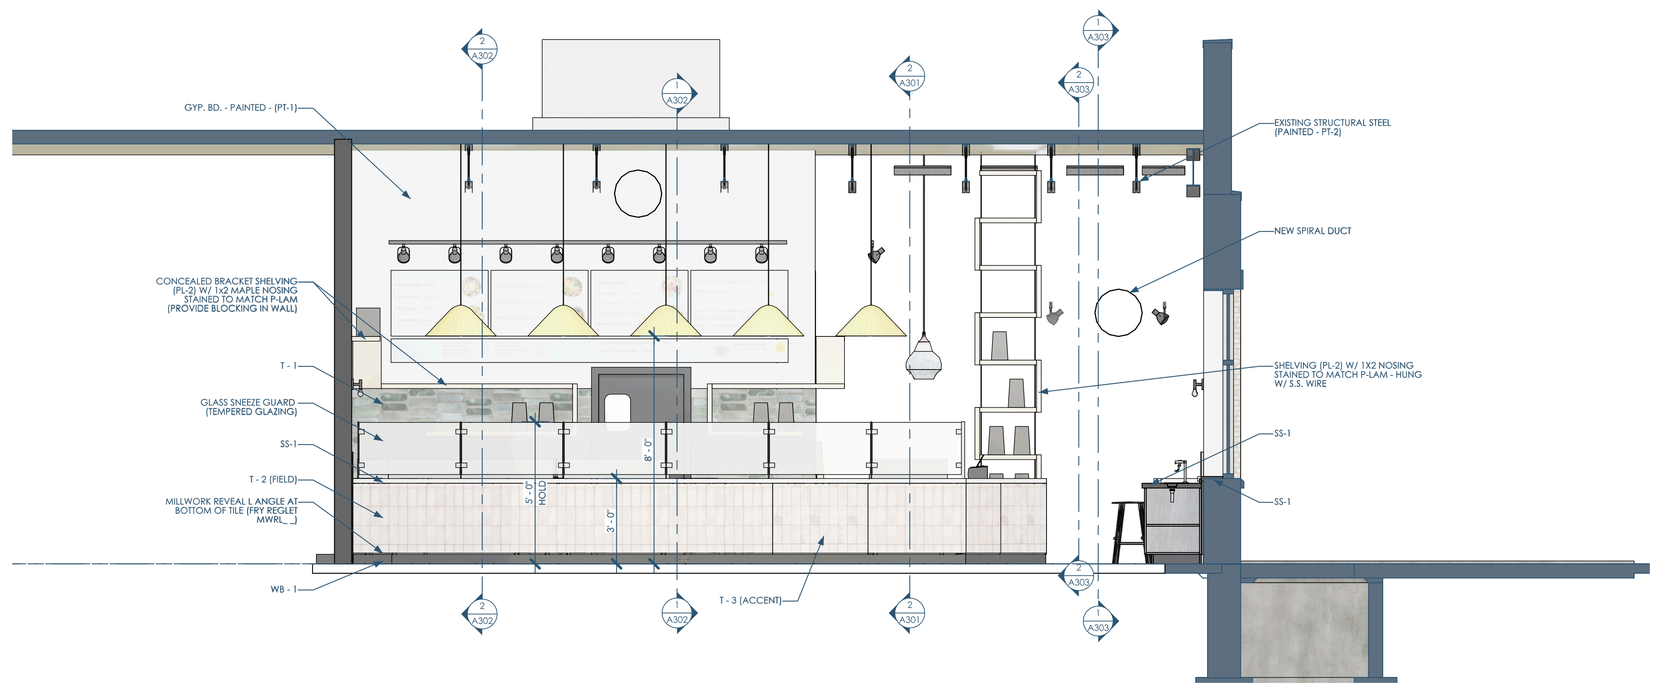

2/A300 SECTION - IN-FRONT OF LINE - LOOKING WEST
3/8"=1'-0"

openingdesign
Architect: OpeningDesign
17 S Fairchild | FL 7
Madison, WI 53703
ryan@openingdesign.com | 773.425.6456

SECTIONS
FK - BROOKFIELD
350 DISCOVERY DR, BROOKFIELD, WI 53045
A300

This project, like most OpeningDesign's projects, is open source. (Attribution-ShareAlike 4.0 International--CC BY-SA 4.0)--freely available to any party for future use, assuming the terms such as Attribution and ShareAlike are honored.

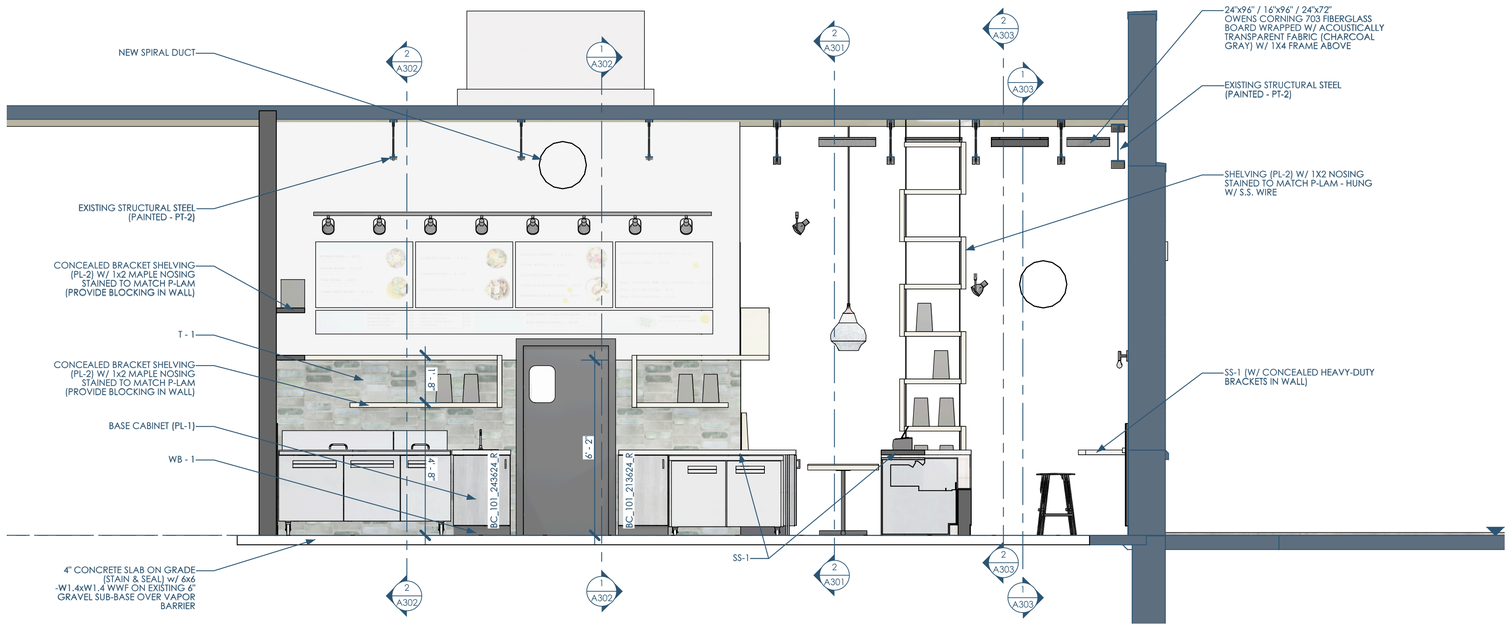

1/A301 SECTION - BEHIND LINE - LOOKING WEST
3/8"=1'-0"

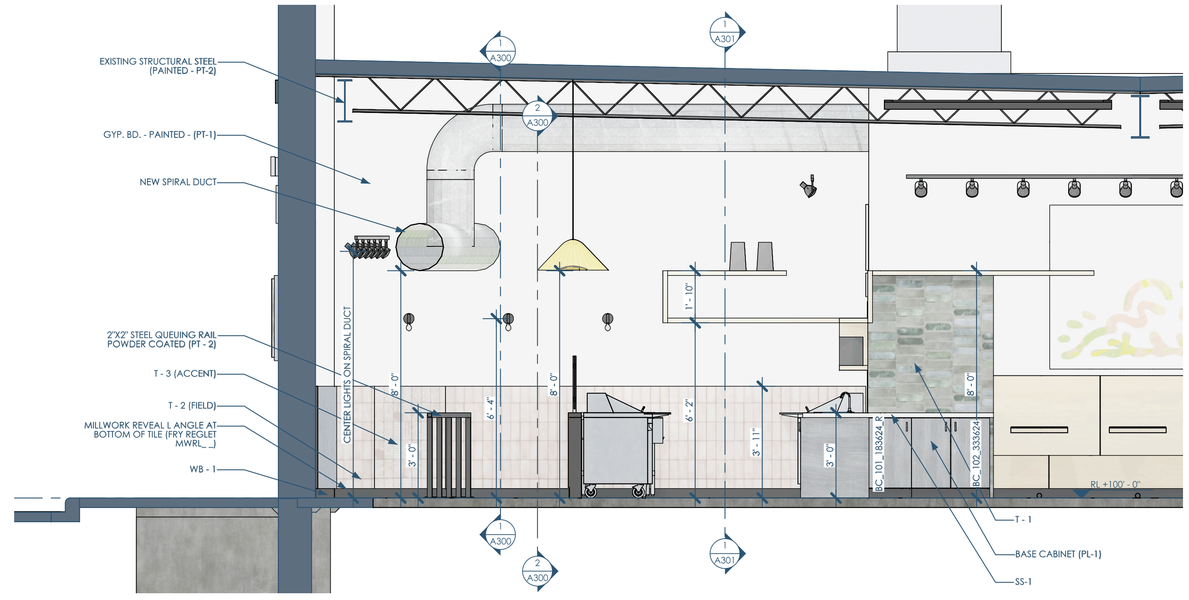

2/A301 SECTION - BEHIND POS - LOOKING SOUTH
3/8"=1'-0"

openingdesign
Architect: OpeningDesign
17 S Fairchild | FL 7
Madison, WI 53703
ryan@openingdesign.com | 773.425.6456

SECTIONS
FK - BROOKFIELD
350 DISCOVERY DR, BROOKFIELD, WI 53045

A301

This project, like most OpeningDesign's projects, is open source. [Attribution-ShareAlike 4.0 International--CC BY-SA 4.0]--freely available to any party for future use, assuming the terms such as Attribution and ShareAlike are honored.

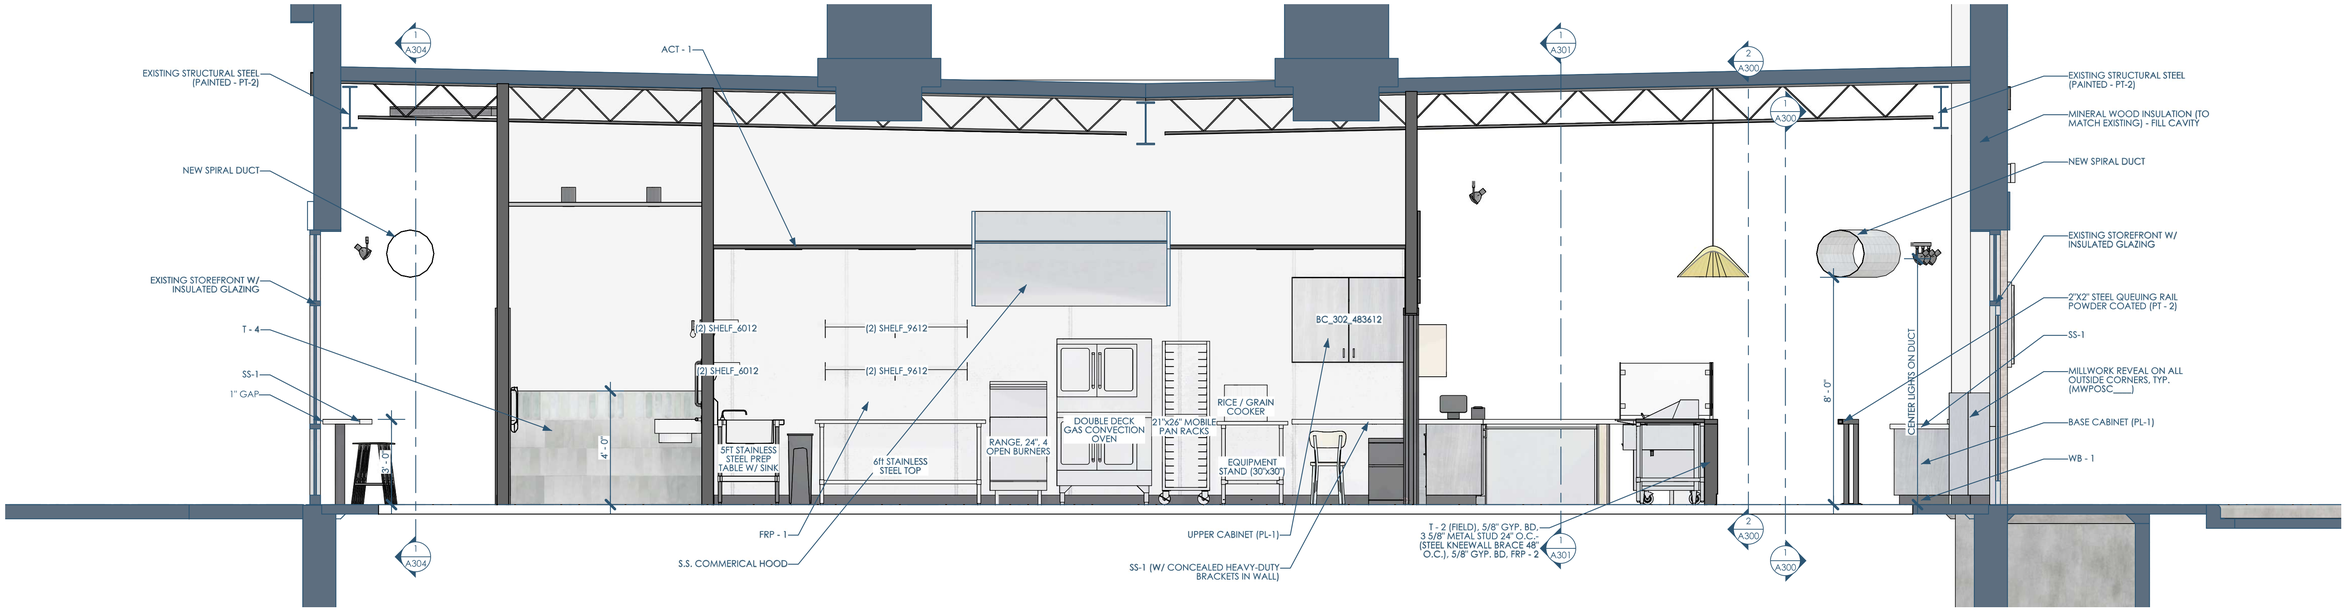

1/A302 SECTION - KITCHEN - LOOKING NORTH
3/8"=1'-0"

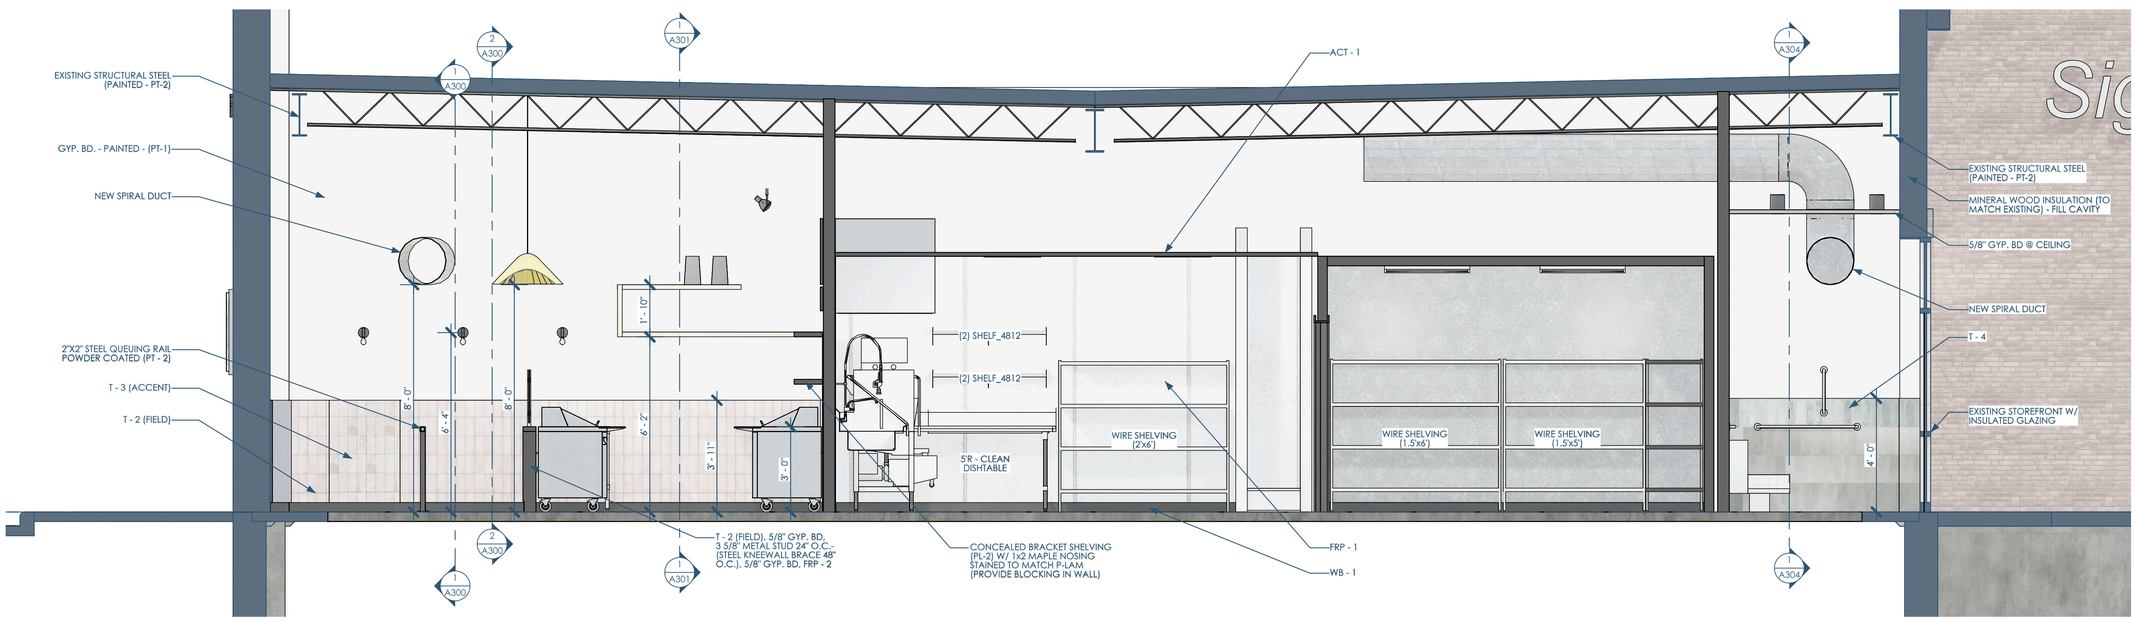

2/A302 SECTION - KITCHEN - LOOKING SOUTH
3/8"=1'-0"

openingdesign
Architect: OpeningDesign
17 S Fairchild | FL 7
Madison, WI 53703
ryan@openingdesign.com | 773.425.6456

SECTIONS
FK - BROOKFIELD
350 DISCOVERY DR, BROOKFIELD, WI 53045

A302

This project, like most OpeningDesign's projects, is open source. (Attribution-ShareAlike 4.0 International--CC BY-SA 4.0)--freely available to any party for future use, assuming the terms such as Attribution and ShareAlike are honored.

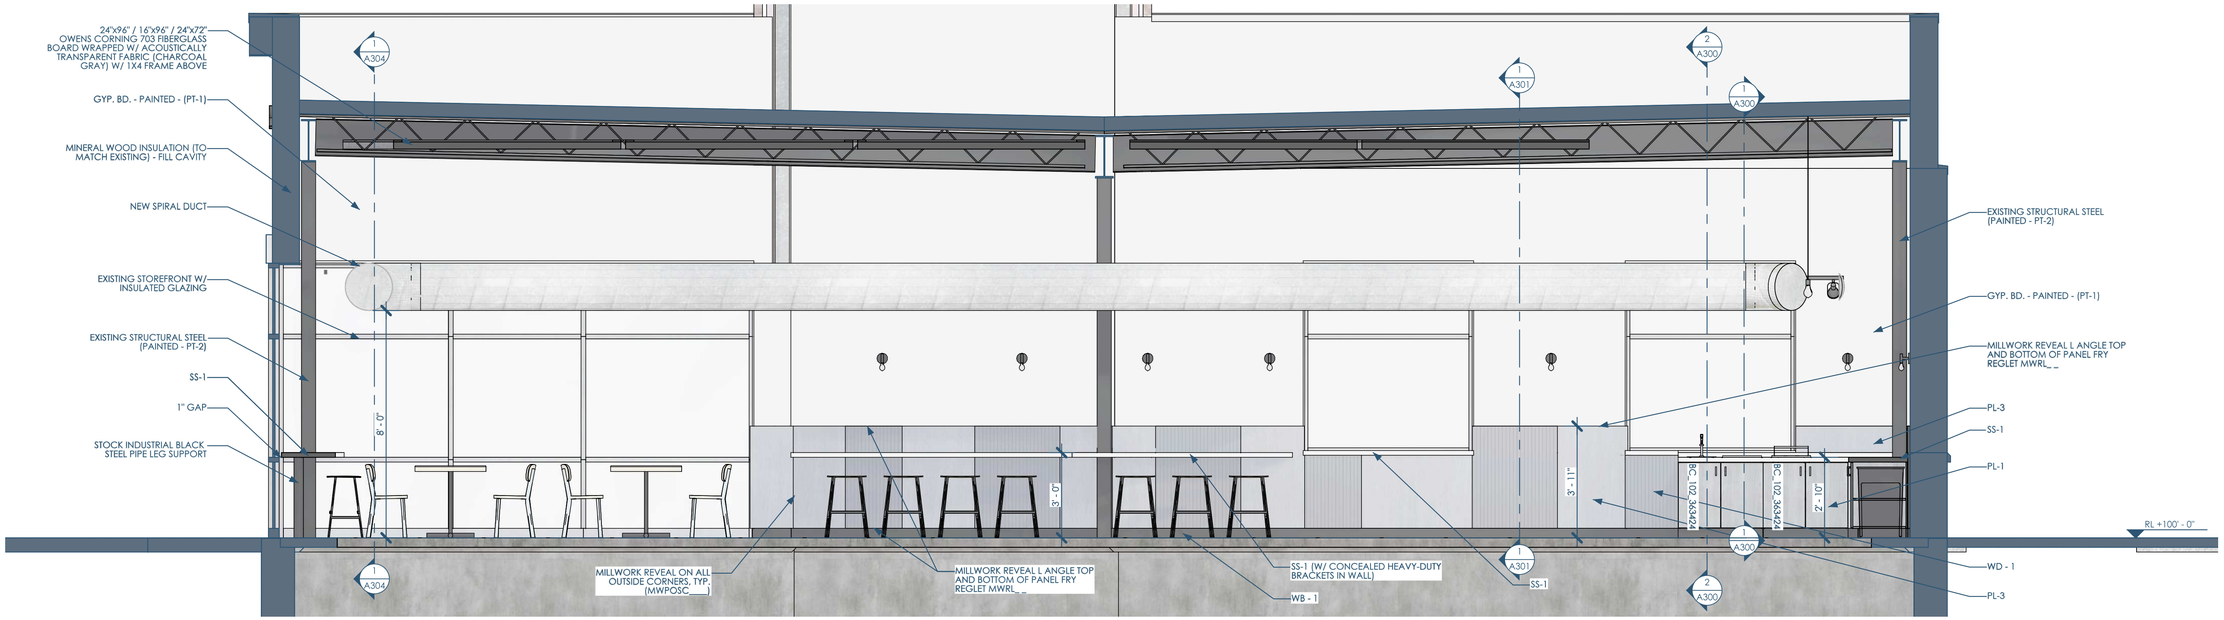

1/A303 SECTION - DINING - LOOKING NORTH
3/8"=1'-0"

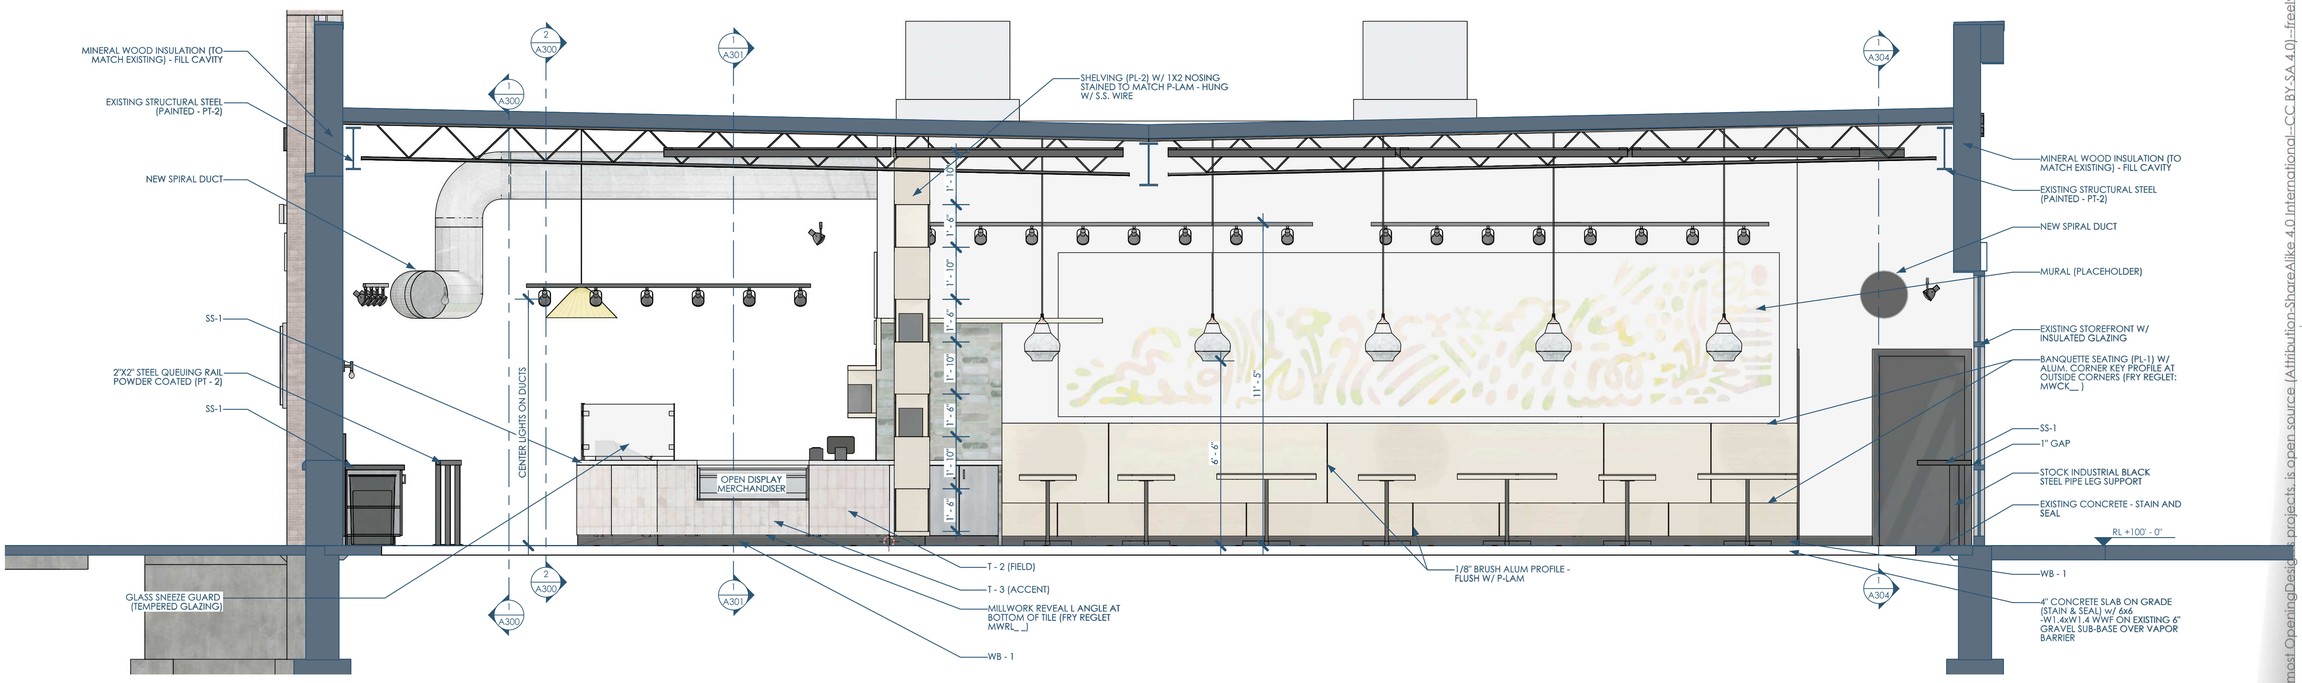

2/A303 SECTION - DINING - LOOKING SOUTH
3/8"=1'-0"

openingdesign
Architect: OpeningDesign
17 S Fairchild | FL 7
Madison, WI 53703
ryan@openingdesign.com | 773.425.6456

SECTIONS
FK - BROOKFIELD
350 DISCOVERY DR, BROOKFIELD, WI 53045
A303

This project, like most OpeningDesign projects, is open source (Attribution-ShareAlike 4.0 International--CC BY-SA 4.0)--freely available to any party for future use, assuming the terms such as Attribution and ShareAlike are honored.

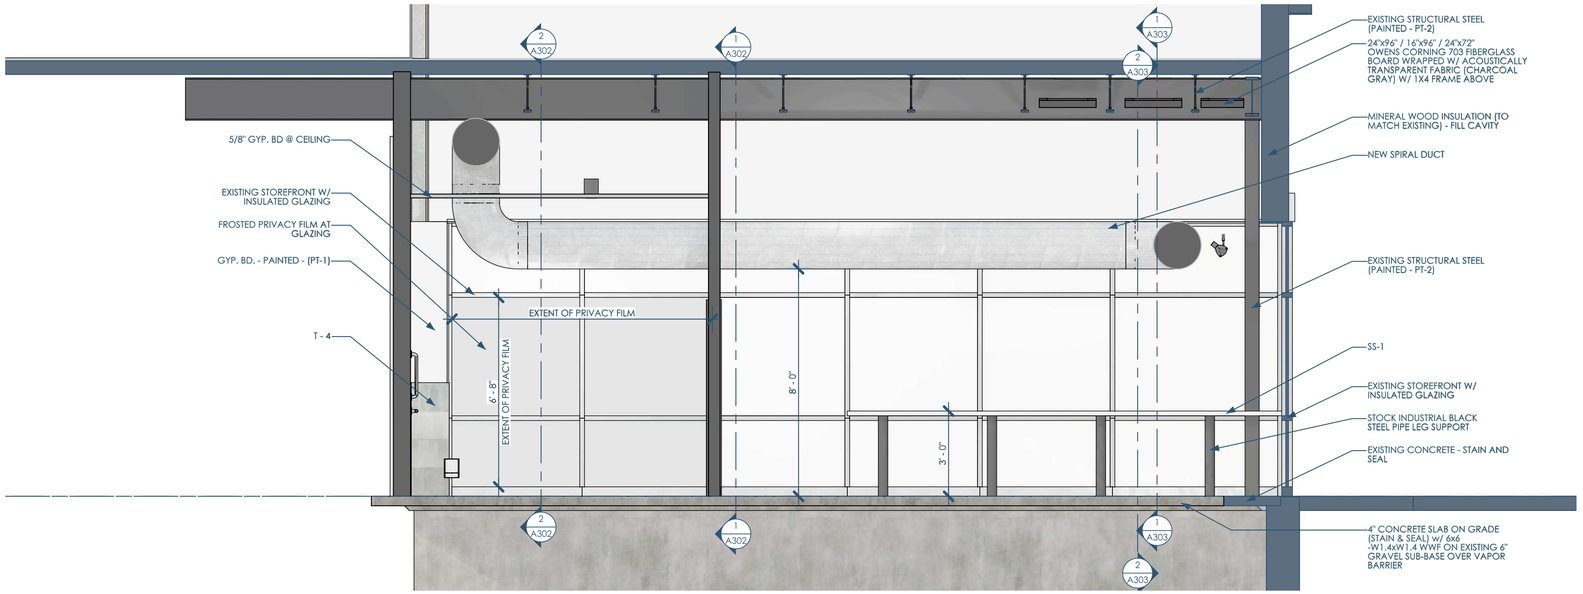

1/A304 SECTION - RESTROOM - LOOKING WEST
3/8"=1'-0"

TYPE MARK	TYPE	WIDTH	HEIGHT	TYPE COMMENTS
3480R	WALK-IN COOLER DOOR	2' - 10"	6' - 8"	-
3680L	HOLLOW METAL FRAME / SOLID CORE DOOR	3'	6' - 8"	FRAME: PT-3 (SATIN), DOOR: PT-2 (SATIN)
3680R	HOLLOW METAL FRAME / SOLID CORE DOOR	3'	6' - 8"	FRAME: PT-3 (SATIN), DOOR: PT-2 (SATIN)
DS3684	ELIASON – P11 PLUS ABS TRAFFIC DOOR	3' - 6"	7'	METALLIC GRAY

3/A304 DOOR SCHEDULE - SIMPLE

TYPE MARK	CATEGORY	MANUFACTURER	PRODUCT	COLOR	FINISH	LOCATION	NOTES	URL
ACT - 1	ACOUSTICAL TILE	ARMSTRONG	KITCHEN ZONE	TILE: WHITE, GRID: WHITE	-	PREP KITCHEN	WASHABLE	https://www.armstrongceilings.com/commercial/en/commercial-ceilings-walls/kitchen-zone-ceiling-tiles.html
CON-1	FLOORING FINISH	TBD	-	-	SEALED/COATED CONCRETE: NONABSORBENT/SMOOTH/CLEANABLE/SLIP-RESISTANT	-	STAIN TBD	-
FRP - 1	FIBREGLASS REINFORCED PLASTIC	TBD	-	WHITE	-	PREP AREAS	-	-
FRP - 2	FIBREGLASS REINFORCED PLASTIC	TBD	-	BLACK	-	BEHIND DIEWALL	-	-
PL-1	PLASTIC LAMINATE	FORMICA	8908	STORM TEAKWOOD	-	CABINETS	-	https://www.formica.com/en-us/products/cmpct/08908
PL-2	PLASTIC LAMINATE	NEVAMAR	WM2640	PLANETREE MAPLE	-	SHELVES & BANQUETTE SEATING	-	https://panolam.com/pattern-search/planetree-maple/
PL-3	PLASTIC LAMINATE	WILSONART	8239-38	CENIZO CHERRY	-	WAINSCOTT	-	https://www.wilsonart.com/cenizo-cherry-8239
PT - 1	PAINT	BENJAMIN MOORE	-	HAMPSHIRE ROCKS - 1450	EGGSHELL	FIELD PAINT	-	https://www.benjaminmoore.com/en-us/paint-colors/color/1450/hampshire-rocks
PT - 2	PAINT	BENJAMIN MOORE	-	TEMPTATION - 1609	SEMI-GLOSS (FOR FOOD CODE REASONS)	CEILINGS AND DOORS	WASHABLE/SCRUBBABLE PAINT FINISH (NOT GLOSSY, HOWEVER)	https://www.benjaminmoore.com/en-us/paint-colors/color/1609/temptation
PT - 3	PAINT	BENJAMIN MOORE	-	FRENCH BERET	SATIN	DOOR FRAMES	-	https://www.benjaminmoore.com/en-us/paint-colors/color/1610/french-beret
SS-1	SOLID SURFACE	CORIAN	-	SPARKLING WHITE	-	COUNTERS	-	https://coriandesignsamples.colors2u.net/product/corian-solid-surface-sparkling-white/
T - 1	TILE	IRIS CERAMICA	BLAZE	AVIO & DECOR AVIO	-	BEHIND EMPLOYEE LINE & RESTROOM	-	https://www.irisceramica.com/products/blaze/wall-coverings-decor-avio
T - 2 (FIELD)	TILE	TBD	-	-	-	FRONT-OF-HOUSE DIEWALL	AT PARTY WALL: ALUM. L-SHAPED EDGE PROFILE ALONG TOP	-
T - 3 (ACCENT)	TILE	TBD	-	-	-	FRONT-OF-HOUSE DIEWALL	-	-
T - 4	-	IRIS CERAMICA	BLAZE	FIELD: AVIO, TOP ACCENT: DECOR AVIO	-	RESTROOMS	ALUM. L-SHAPED EDGE PROFILE ALONG TOP	https://www.irisceramica.com/products/blaze
WB - 1	RESILIENT FLOORING	JOHNSONITE	4" VINYL WALL BASE W/ TOE	63 - BURNT UMBER B	-	SEE ELEVATIONS	-	https://www.floorcity.com/products/johnsonite-63-burnt-umber-vinyl-wall-base-4-inch-height
WD - 1	WOOD PANELING	SURFACING SOLUTIONS	PROFILE 478 (MAPLE)	STAIN TO MATCH PL - 3	-	WAINSCOTT	-	https://www.surfacingsolution.com/wp/wp-content/uploads/Tambour-Profile3.pdf

2/A304 FINISH KEY

openingdesign
Architect: OpeningDesign
17 S Fairchild | FL 7
Madison, WI 53703
ryan@openingdesign.com | 773.425.6456

SECTIONS & SCHEDULES
FK - BROOKFIELD
350 DISCOVERY DR, BROOKFIELD, WI 53045
A304

This project, like most OpeningDesign's projects, is open source (Attribution-ShareAlike 4.0 International—CC BY-SA 4.0)—freely available to any party for future use, assuming the terms such as Attribution and ShareAlike are honored.

1/A900 PERSPECTIVE - 1

2/A900 PERSPECTIVE - 2

3/A900 PERSPECTIVE - 3

4/A900 PERSPECTIVE - 4

5/A900 PERSPECTIVE - 5

6/A900 PERSPECTIVE - 6

openingdesign

Architect: OpeningDesign
17 S Fairchild | FL 7
Madison, WI 53703
ryan@openingdesign.com | 773.425.6456

RENDERINGS
FK - BROOKFIELD
350 DISCOVERY DR, BROOKFIELD, WI 53045

A900

This project, like most OpeningDesign's projects, is open source. [Attribution-ShareAlike 4.0 International—CC BY-SA 4.0]--freely available to any party for future use, assuming the terms such as Attribution and ShareAlike are honored.