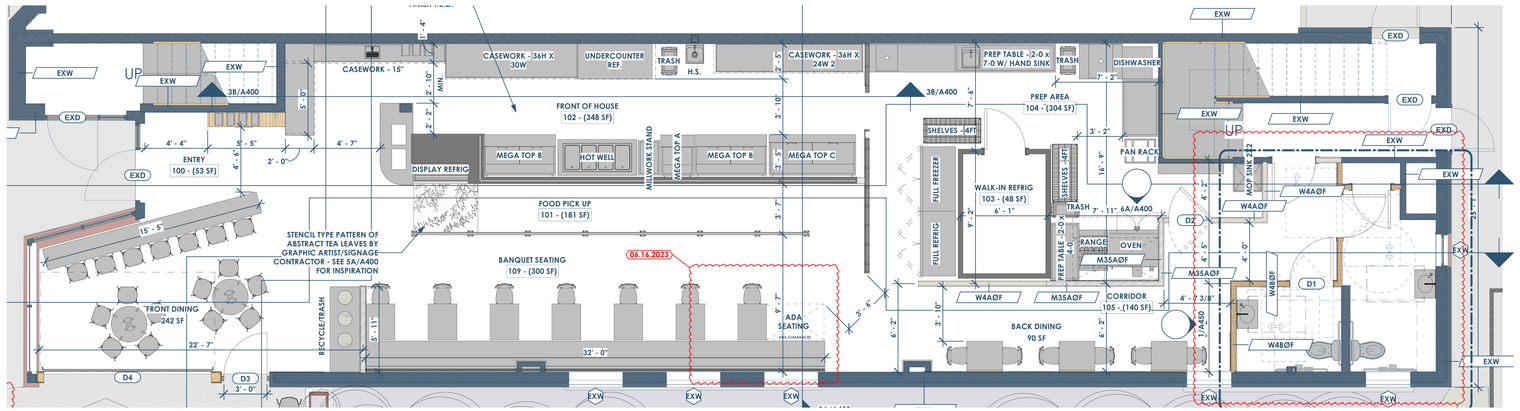

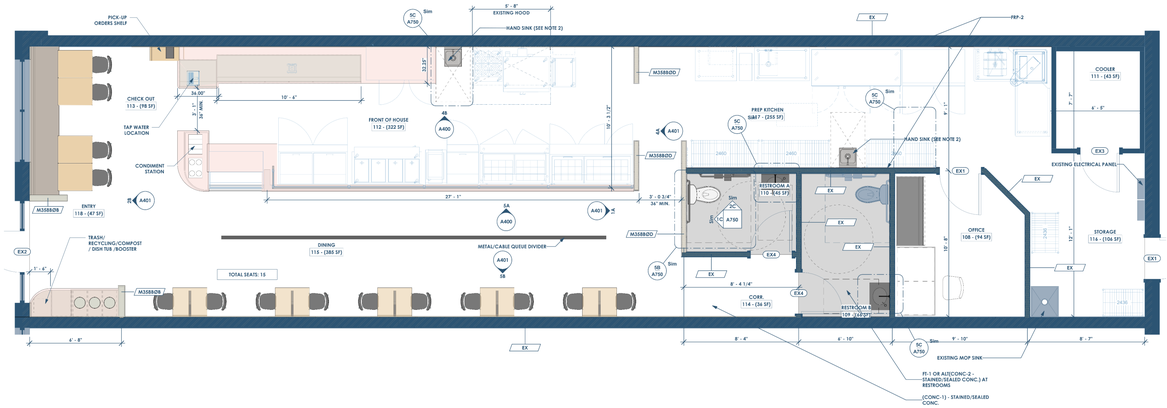

FLOOR PLAN - 1ST FLOOR
3/8" = 1'-0"

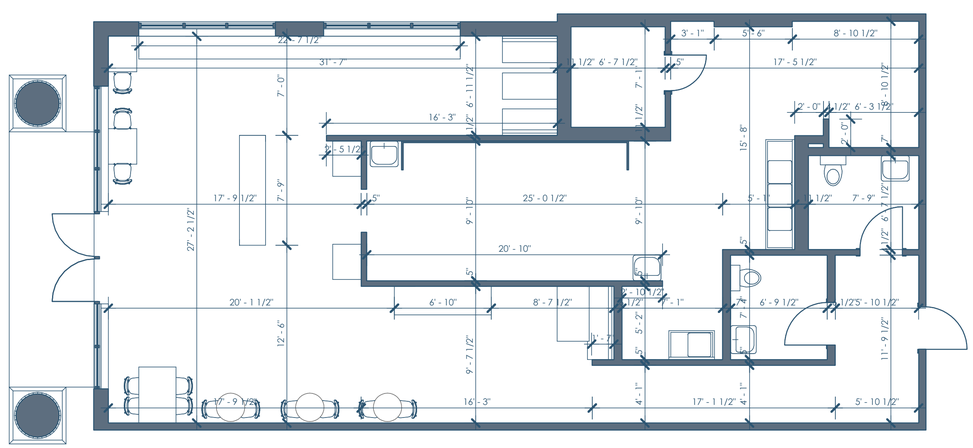

1/A100 EXISTING PLAN - 1ST FLOOR
3/16"=1'-0"

openingdesign
Architect: OpeningDesign
17 S Fairchild | FL 7
Madison, WI 53703
ryan@openingdesign.com | 773.425.6456

EXISTING PLAN 12/16/2023
PEWAUKEE RESTAURANT

A100

This project, like most OpeningDesign's projects, is open source.[Attribution-ShareAlike 4.0 International--CC BY-SA 4.0]--freely available to any party for future use, assuming the terms such as Attribution and ShareAlike are honored.