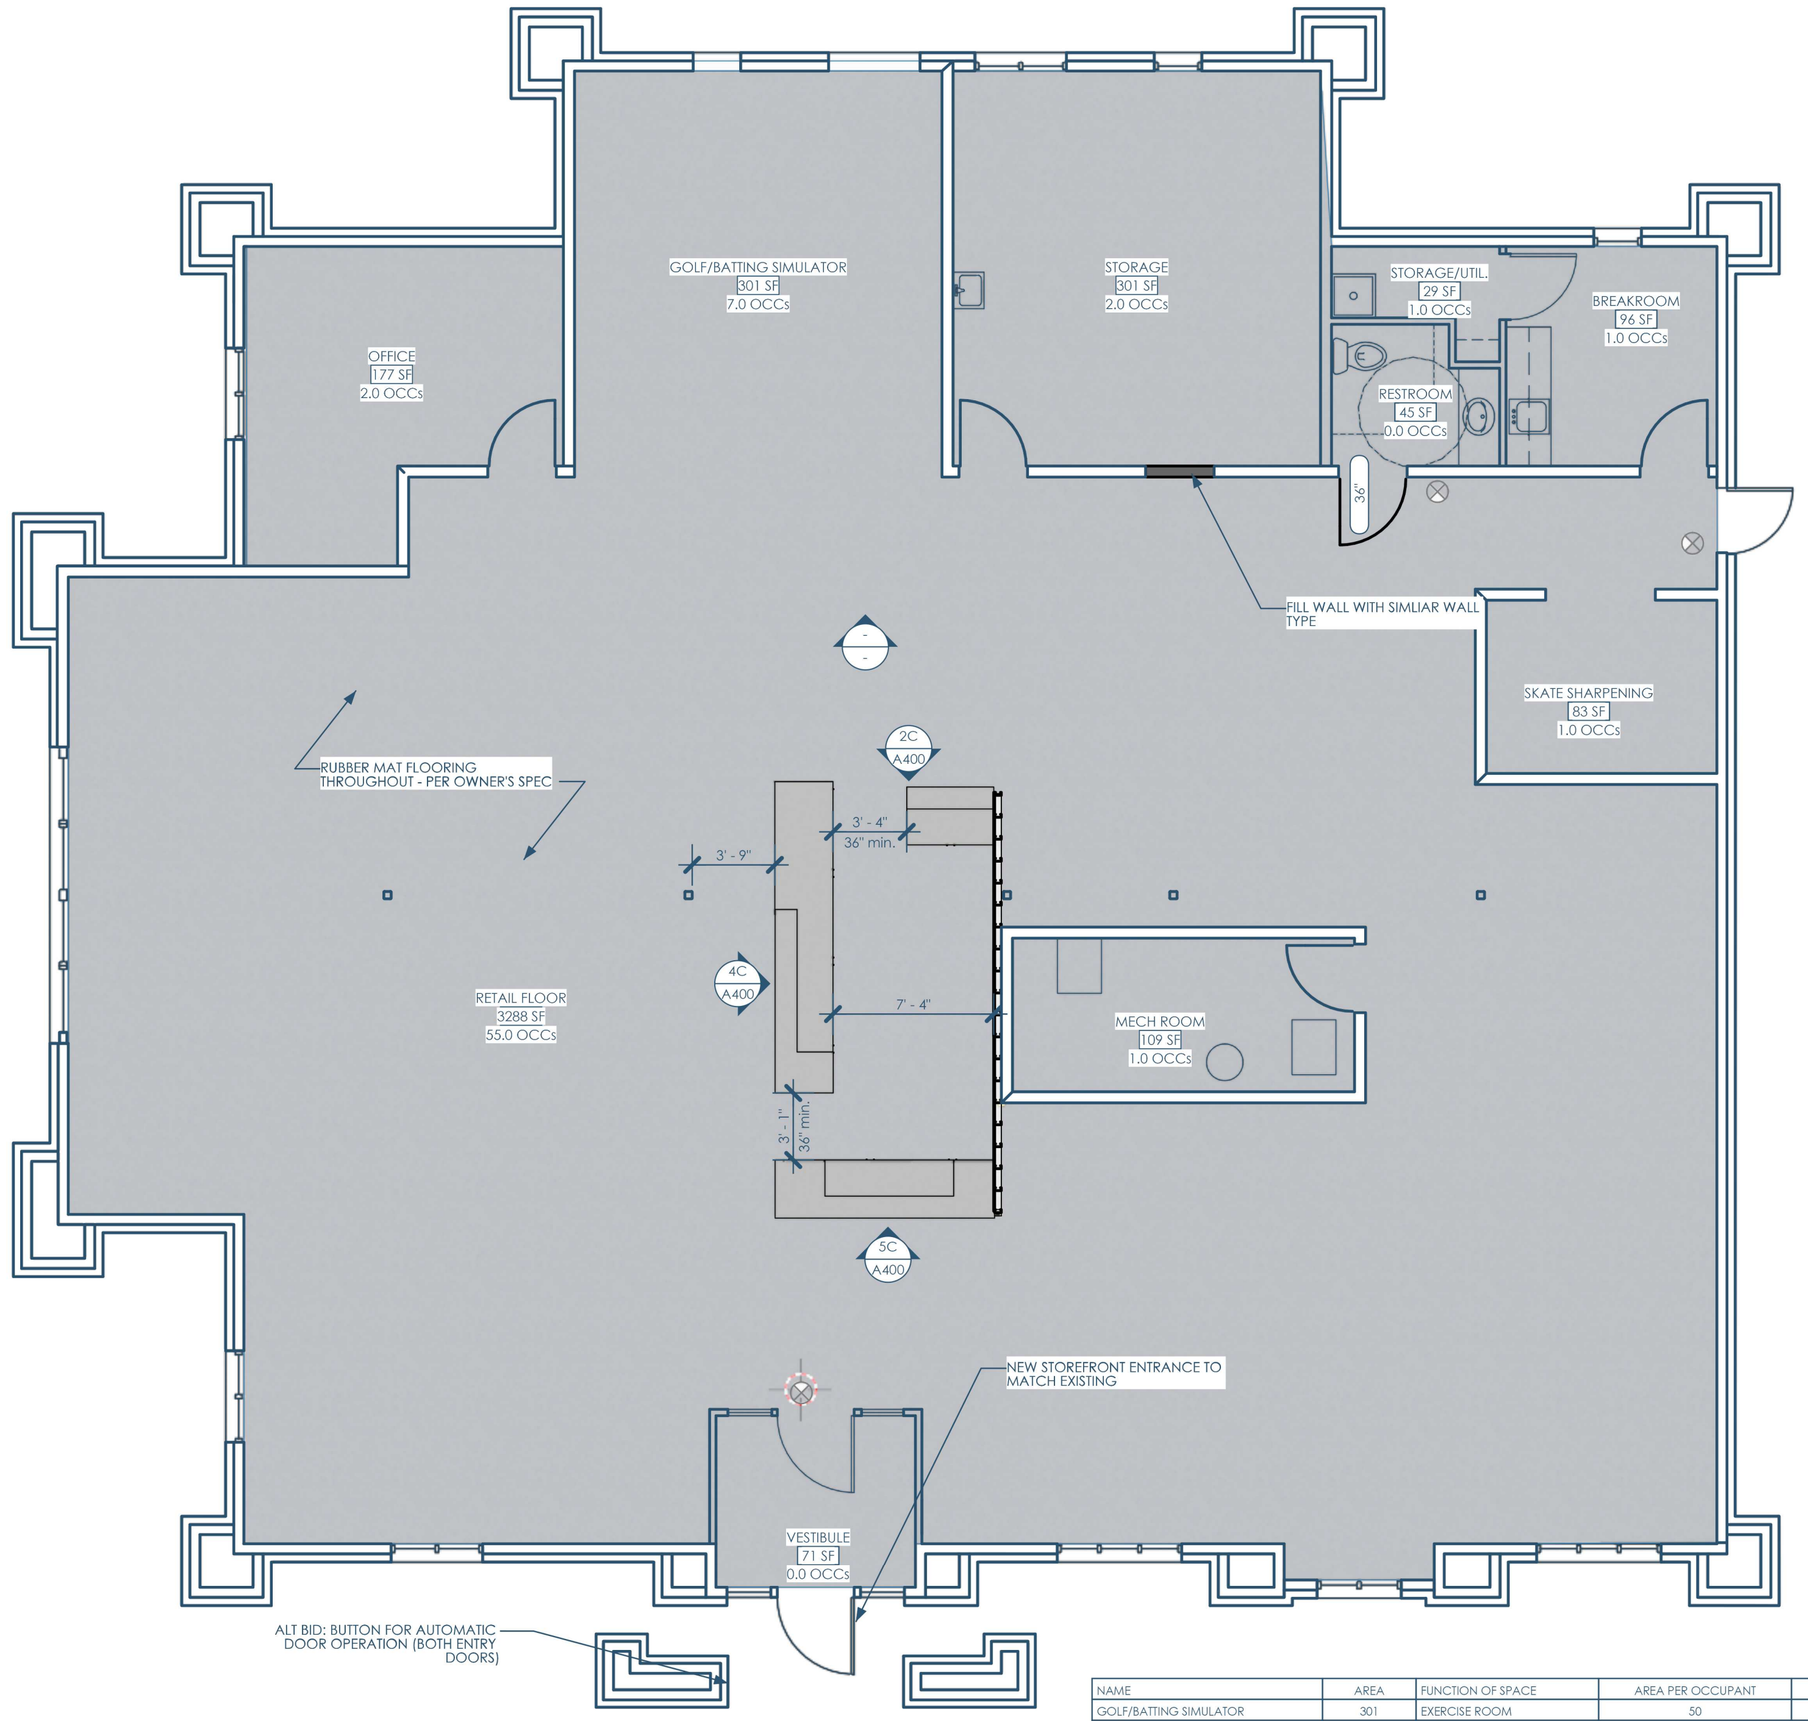

5A/A100 FLOOR PLAN - 1ST FLOOR
3/16"=1'-0"

TYPE MARK	TYPE	WIDTH	TYPE COMMENTS
36"R	REUSE SALVAGED DOOR	3' - 0"	PRIVACY INDICATOR LOCK (OCCUPANCY INDICATOR DEADBOLT)

2C/A100 DOOR SCHEDULE - SIMPLE

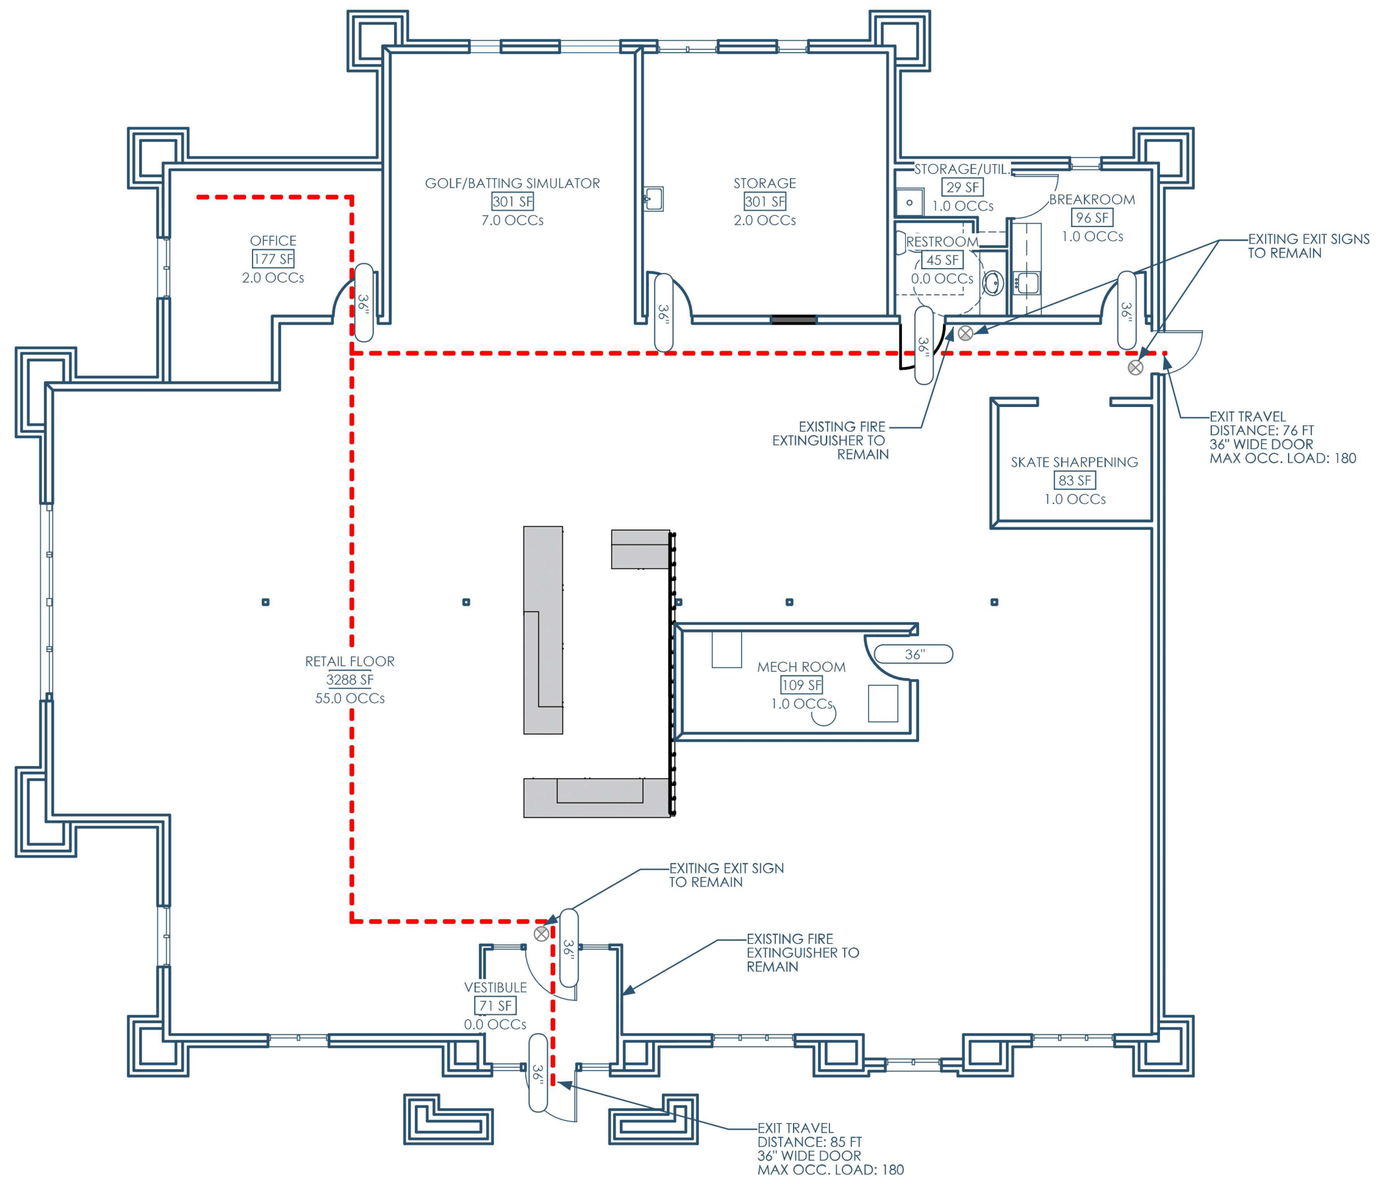

5/A100 LIFE SAFETY PLAN
1/8"=1'-0"

NAME	AREA	FUNCTION OF SPACE	AREA PER OCCUPANT	OCCUPANTS	EMERGENCY ILLUMINATION
GOLF/BATTING SIMULATOR	301	EXERCISE ROOM	50	7.0	-
STORAGE	301	STORAGE	300	2.0	-
VESTIBULE	71	CIRCULATION	0	-	YES [1]
BREAKROOM	96	BUSINESS	150	1.0	-
STORAGE/UTIL.	29	STORAGE	300	1.0	-
MECH ROOM	109	MECH ROOM	300	1.0	-
SKATE SHARPENING	83	BUSINESS	150	1.0	-
RESTROOM	45	CIRCULATION	0	-	-
RETAIL FLOOR	3288	MERCANTILE	60	55.0	YES [1]
OFFICE	177	BUSINESS	150	2.0	-
	Sum: 4500			Sum: 69.0	

1. See `Lighting Notes` on the reflected ceiling plan, for emergency lighting requirements.

4A/A100 ROOM SCHEDULE - OCCUPANCY

PLAY IT AGAIN SPORTS
Tenant: Play It Again Sports
6674 Odana Rd.
Madison, WI 53719
piasmadison@gmail.com | 608.692.5455

LAKE COUNTRY CONSTRUCTION GROUP
GC: Lake Country Construction Group
161 Horizon Dr
Verona, WI 53593
608.845.1398

openingdesign
Architect: OpeningDesign
17 S Fairchild | FL 7
Madison, WI 53703
ryan@openingdesign.com | 773.425.6456

WISCONSIN
RYAN P. SCHULTZ
A-1119P-S
STOUGHTON, WI
ARCHITECT
03.09.2026

FLOOR PLAN AND SCHEDULES
PLAY IT AGAIN SPORTS - SUN PRAIRIE
1721 W MAIN ST, SUN PRAIRIE, WI 53590

A100

This project, like most OpeningDesign's projects, is open source (Attribution-ShareAlike 4.0 International--CC BY-SA 4.0)--freely available to any party for future use, assuming the terms such as Attribution and ShareAlike are honored.