ENNOVATION ENGINEERING SERVICES INC

PROJECT HERNAN RESIDENCE
DESCR.
REF. PROJ NO.
BY KDF DATE SHEET NO.

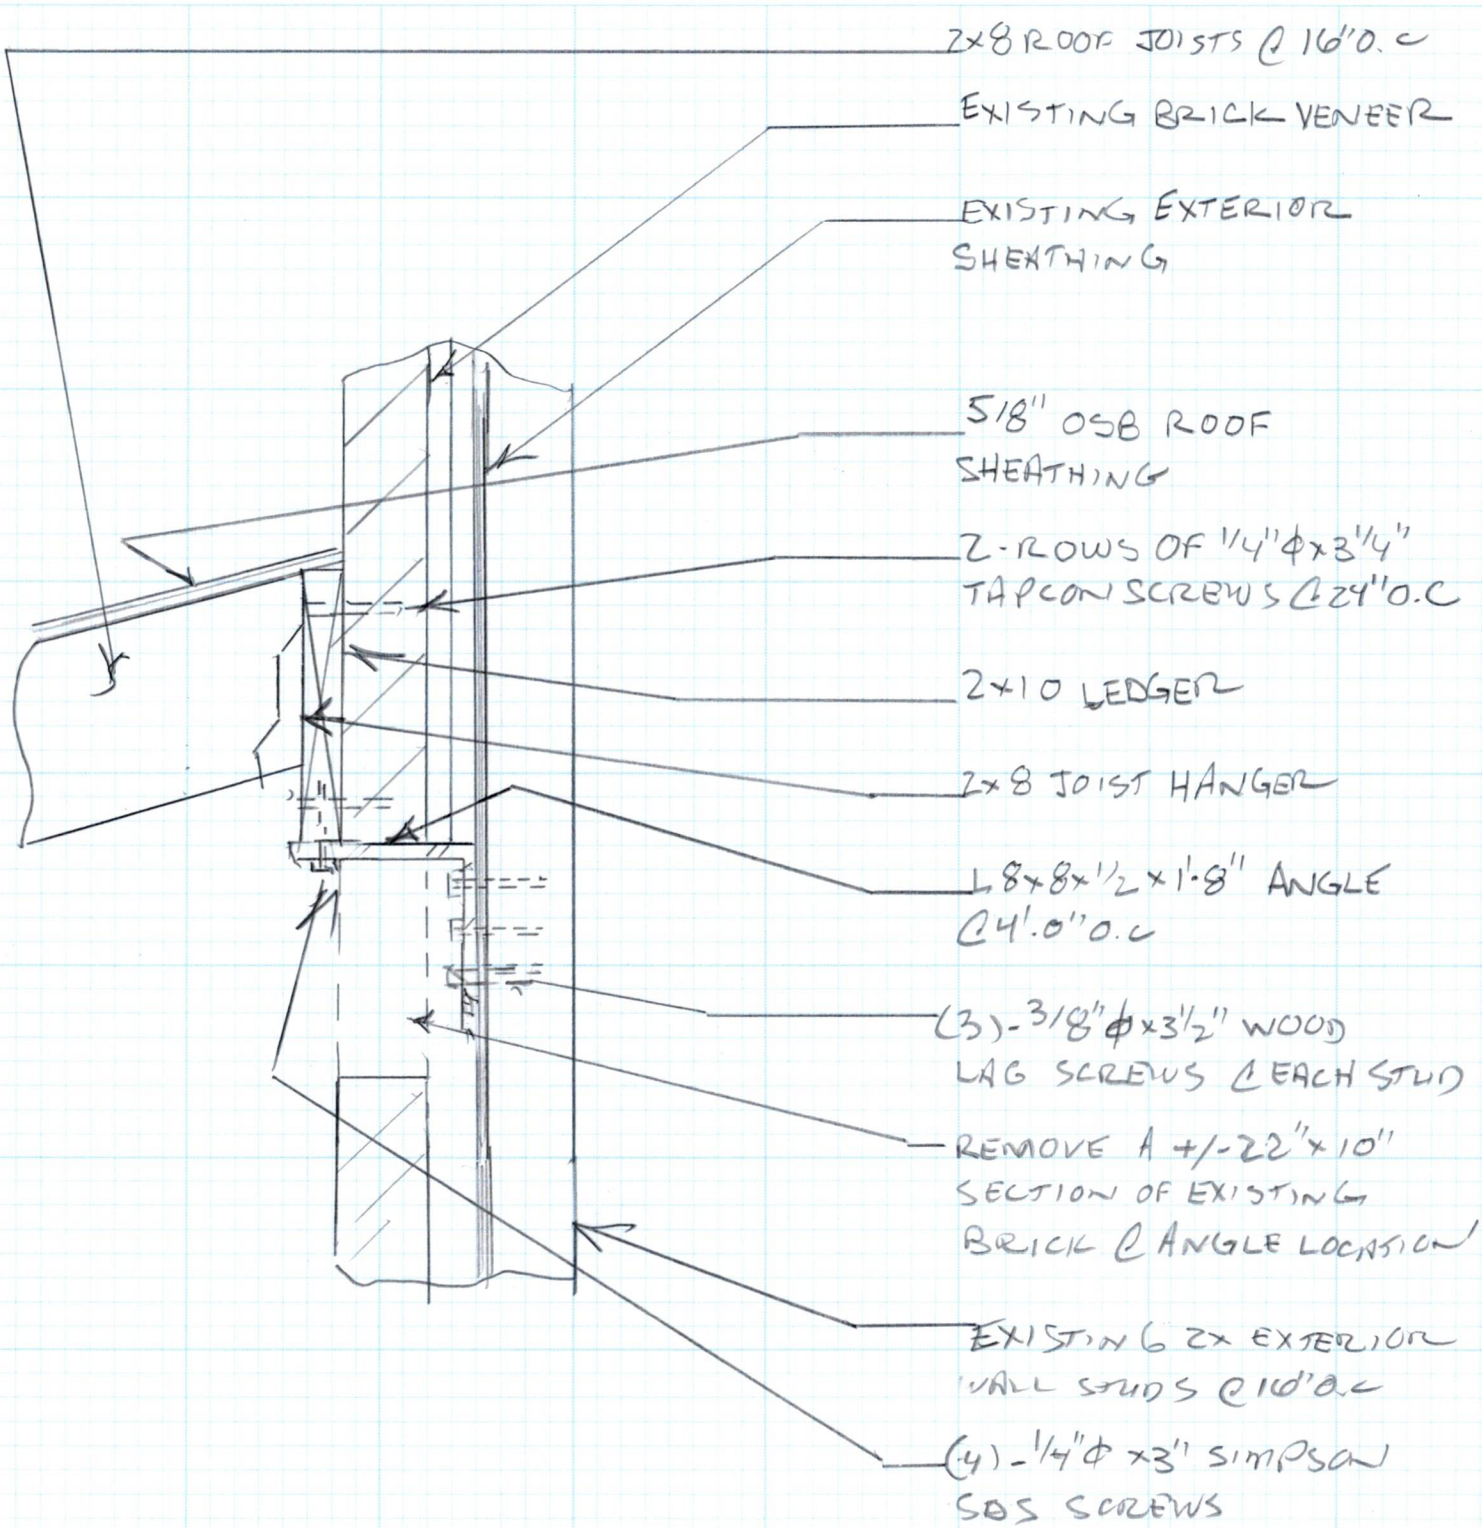

1 DETAIL @ ROOF LEDGER
SCALE: 1 1/2"