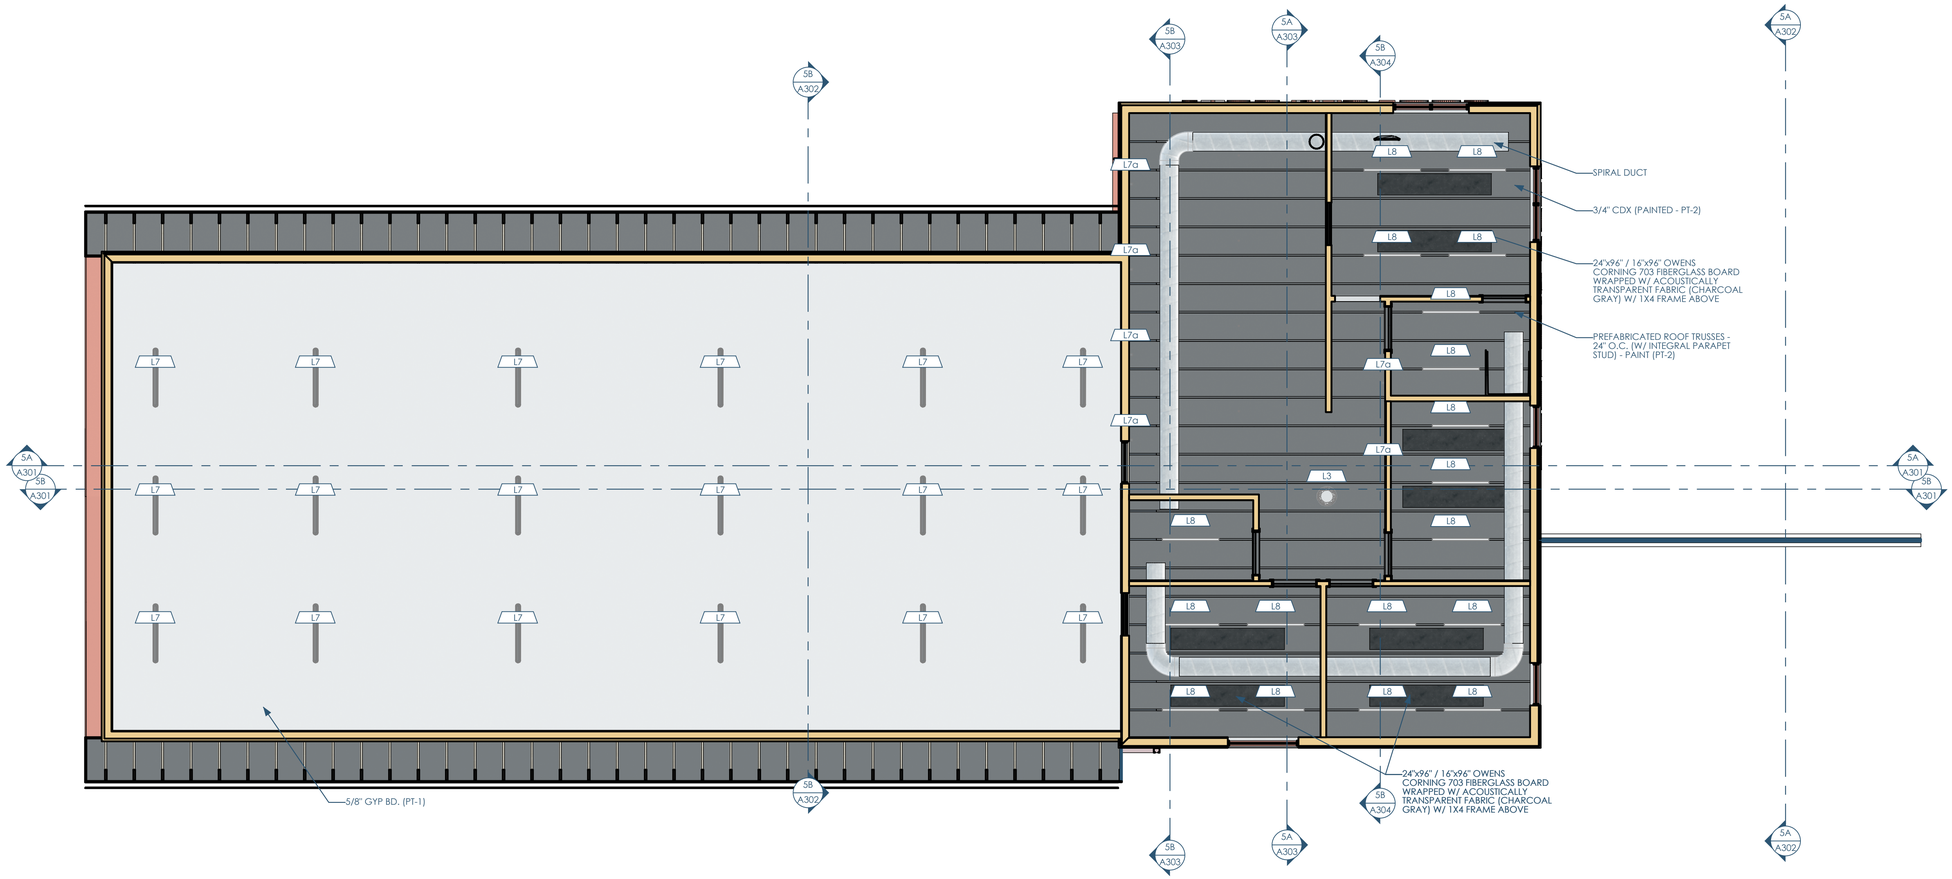

5B/A151 RCP - MEZZ. FLOOR
3/16"=1'-0"

Owner: Cool Car Guys
1600 Center Ave
Janesville, WI 53546
608.531.1600

GC: Lake Country Construction Group
161 Horizon Dr
Verona, WI 53593
608.845.1398

Architect: OpeningDesign
17 S Fairchild | FL 7
Madison, WI 53703
ryan@openingdesign.com | 773.425.6456

REFLECTED CEILING PLAN - MEZZ.FLOOR
COOL CAR GUYS
1600 CENTER AVE, JANESVILLE, WI 53546

A151

This project like most OpeningDesign's projects is open source (Attribution-ShareAlike 4.0 International–CC BY-SA 4.0)–freely available to any party for future use, assuming the terms such as Attribution and ShareAlike are honored.