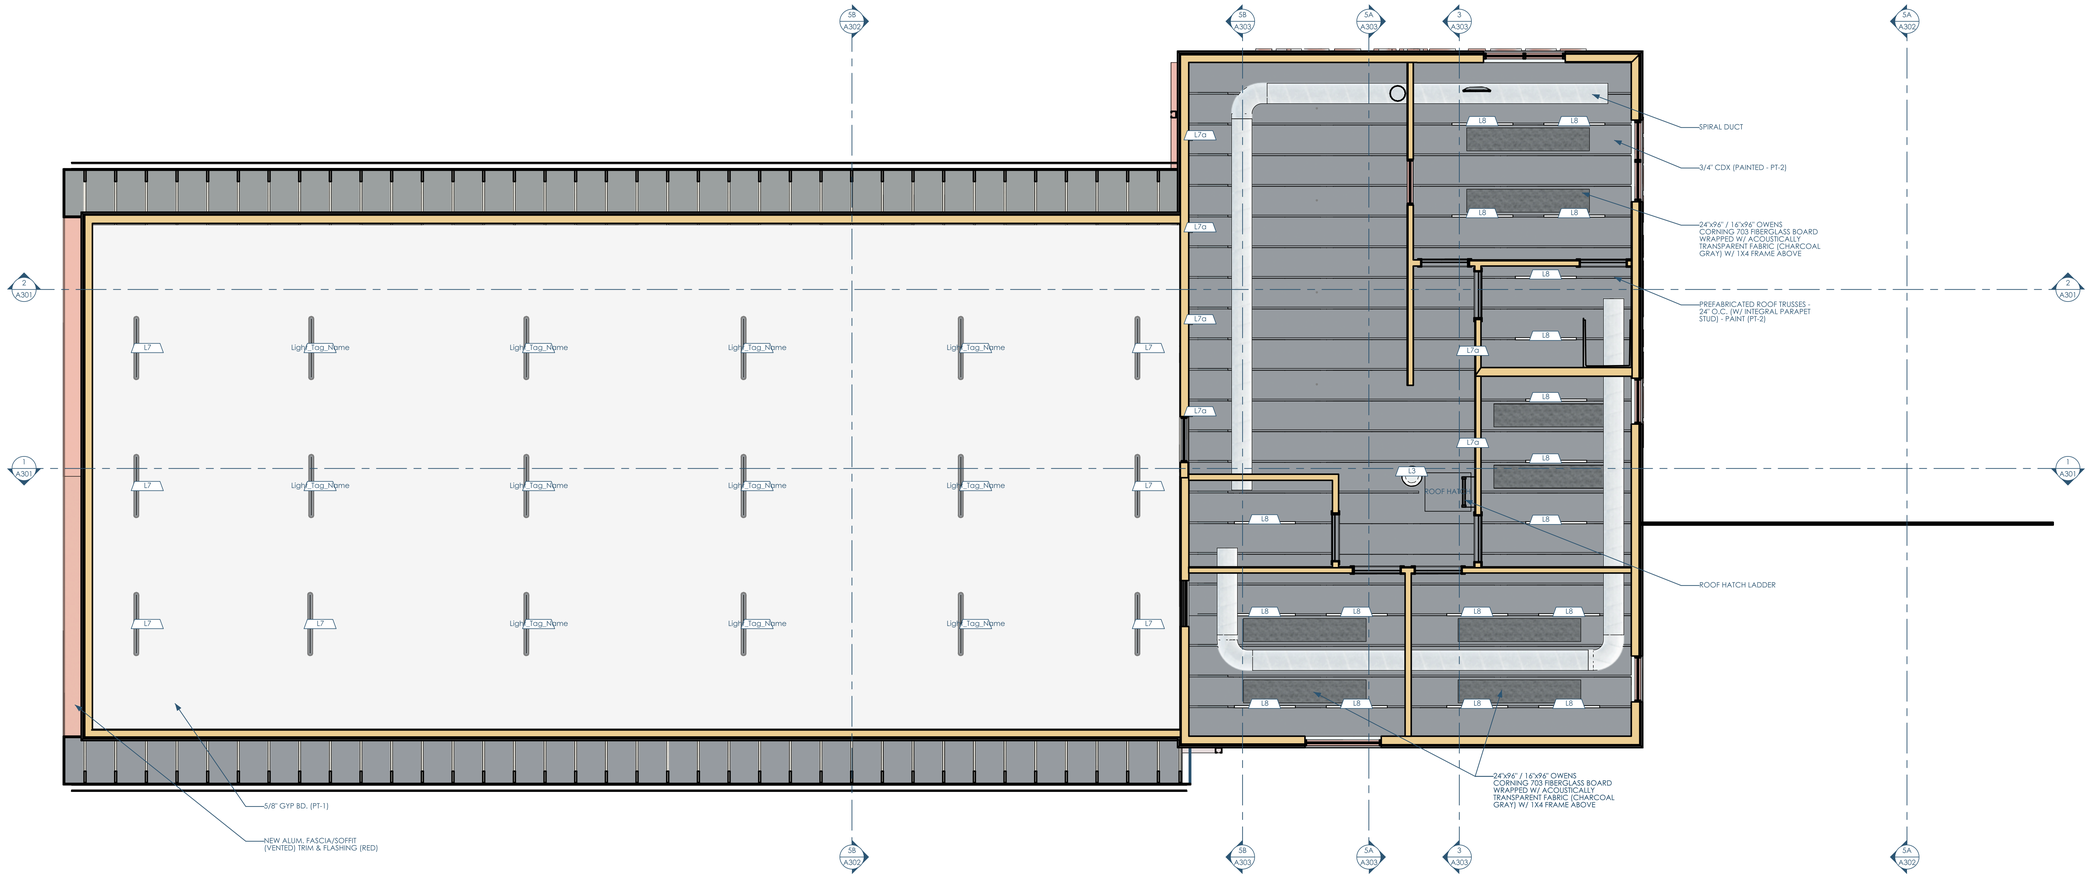

5B/A151 RCP - MEZZ. FLOOR
1/4"=1'-0"

MARK	TYPE	MANUFACTURER	MODEL	DESCRIPTION	TYPE COMMENTS	URL
L1	CAN LIGHT	LITHONIA	LDN4	MATTE BLACK TRIM	-	https://tinyurl.com/59n59ray
L2	2X2 LED FLAT PANEL	LITHONIA	CPX 2X2 3200LM 80 CRI 30K SWL MIN10	-	-	https://tinyurl.com/3ywvaus5
L3	PENDANT	HYPERLITE	HERO SERIES W/ 60 REFLECTOR	BLACK BODY, CLEAR REFLECTOR	-	https://tinyurl.com/2vwru5tj
L4	LINEAR LED	HYPERLITE	4FT VAPOR TIGHT LIGHT	-	-	https://tinyurl.com/59fvcso2
L5	WALL SCONCE	RAB	VBR100DGB	BLACK	-	https://tinyurl.com/26981mej
L6	WALL SCONCE	STUFF BY ANDREW NEYER	PIPE LIGHT	BLACK	-	http://tinyurl.com/3dkuause
L7	LINEAR LED	AGC LIGHTING	LH816	-	-	https://tinyurl.com/ynzurtsv
L7a	24" DECORATIVE LINEAR LED	WESTGATE	SCE-SERIES	4FT (BLACK)	MOUNT TO B.O. TRUSS	https://tinyurl.com/mprfsers
L8	24" DECORATIVE LINEAR LED	WESTGATE	SCE-SERIES	4FT (BLACK)	VERTICAL WALL MOUNT	https://tinyurl.com/mprfsers
LIGHT POLE	LIGHT POLE	MATCH EXISTING	-	-	-	-

2/A151 LIGHTING SCHEDULE

This project, like most OpeningDesign's projects, is open source (Attribution-ShareAlike 4.0 International - CC BY-SA 4.0) - freely available to any party for future use, assuming the terms such as Attribution and ShareAlike are honored.

Date	Description
12/15/2025	PROGRESS SET

Owner: Cool Car Guys
1600 Center Ave
Janesville, WI 53546
608.531.1600

GC: Lake Country Construction Group
161 Horizon Dr
Verona, WI 53593
608.845.1398

Architect: OpeningDesign
17 S Fairchild | FL 7
Madison, WI 53703
ryan@openingdesign.com | 773.425.6456

REFLECTED CEILING PLAN - MEZZ.FLOOR
COOL CAR GUYS
1600 CENTER AVE, JANESVILLE, WI 53546

A151