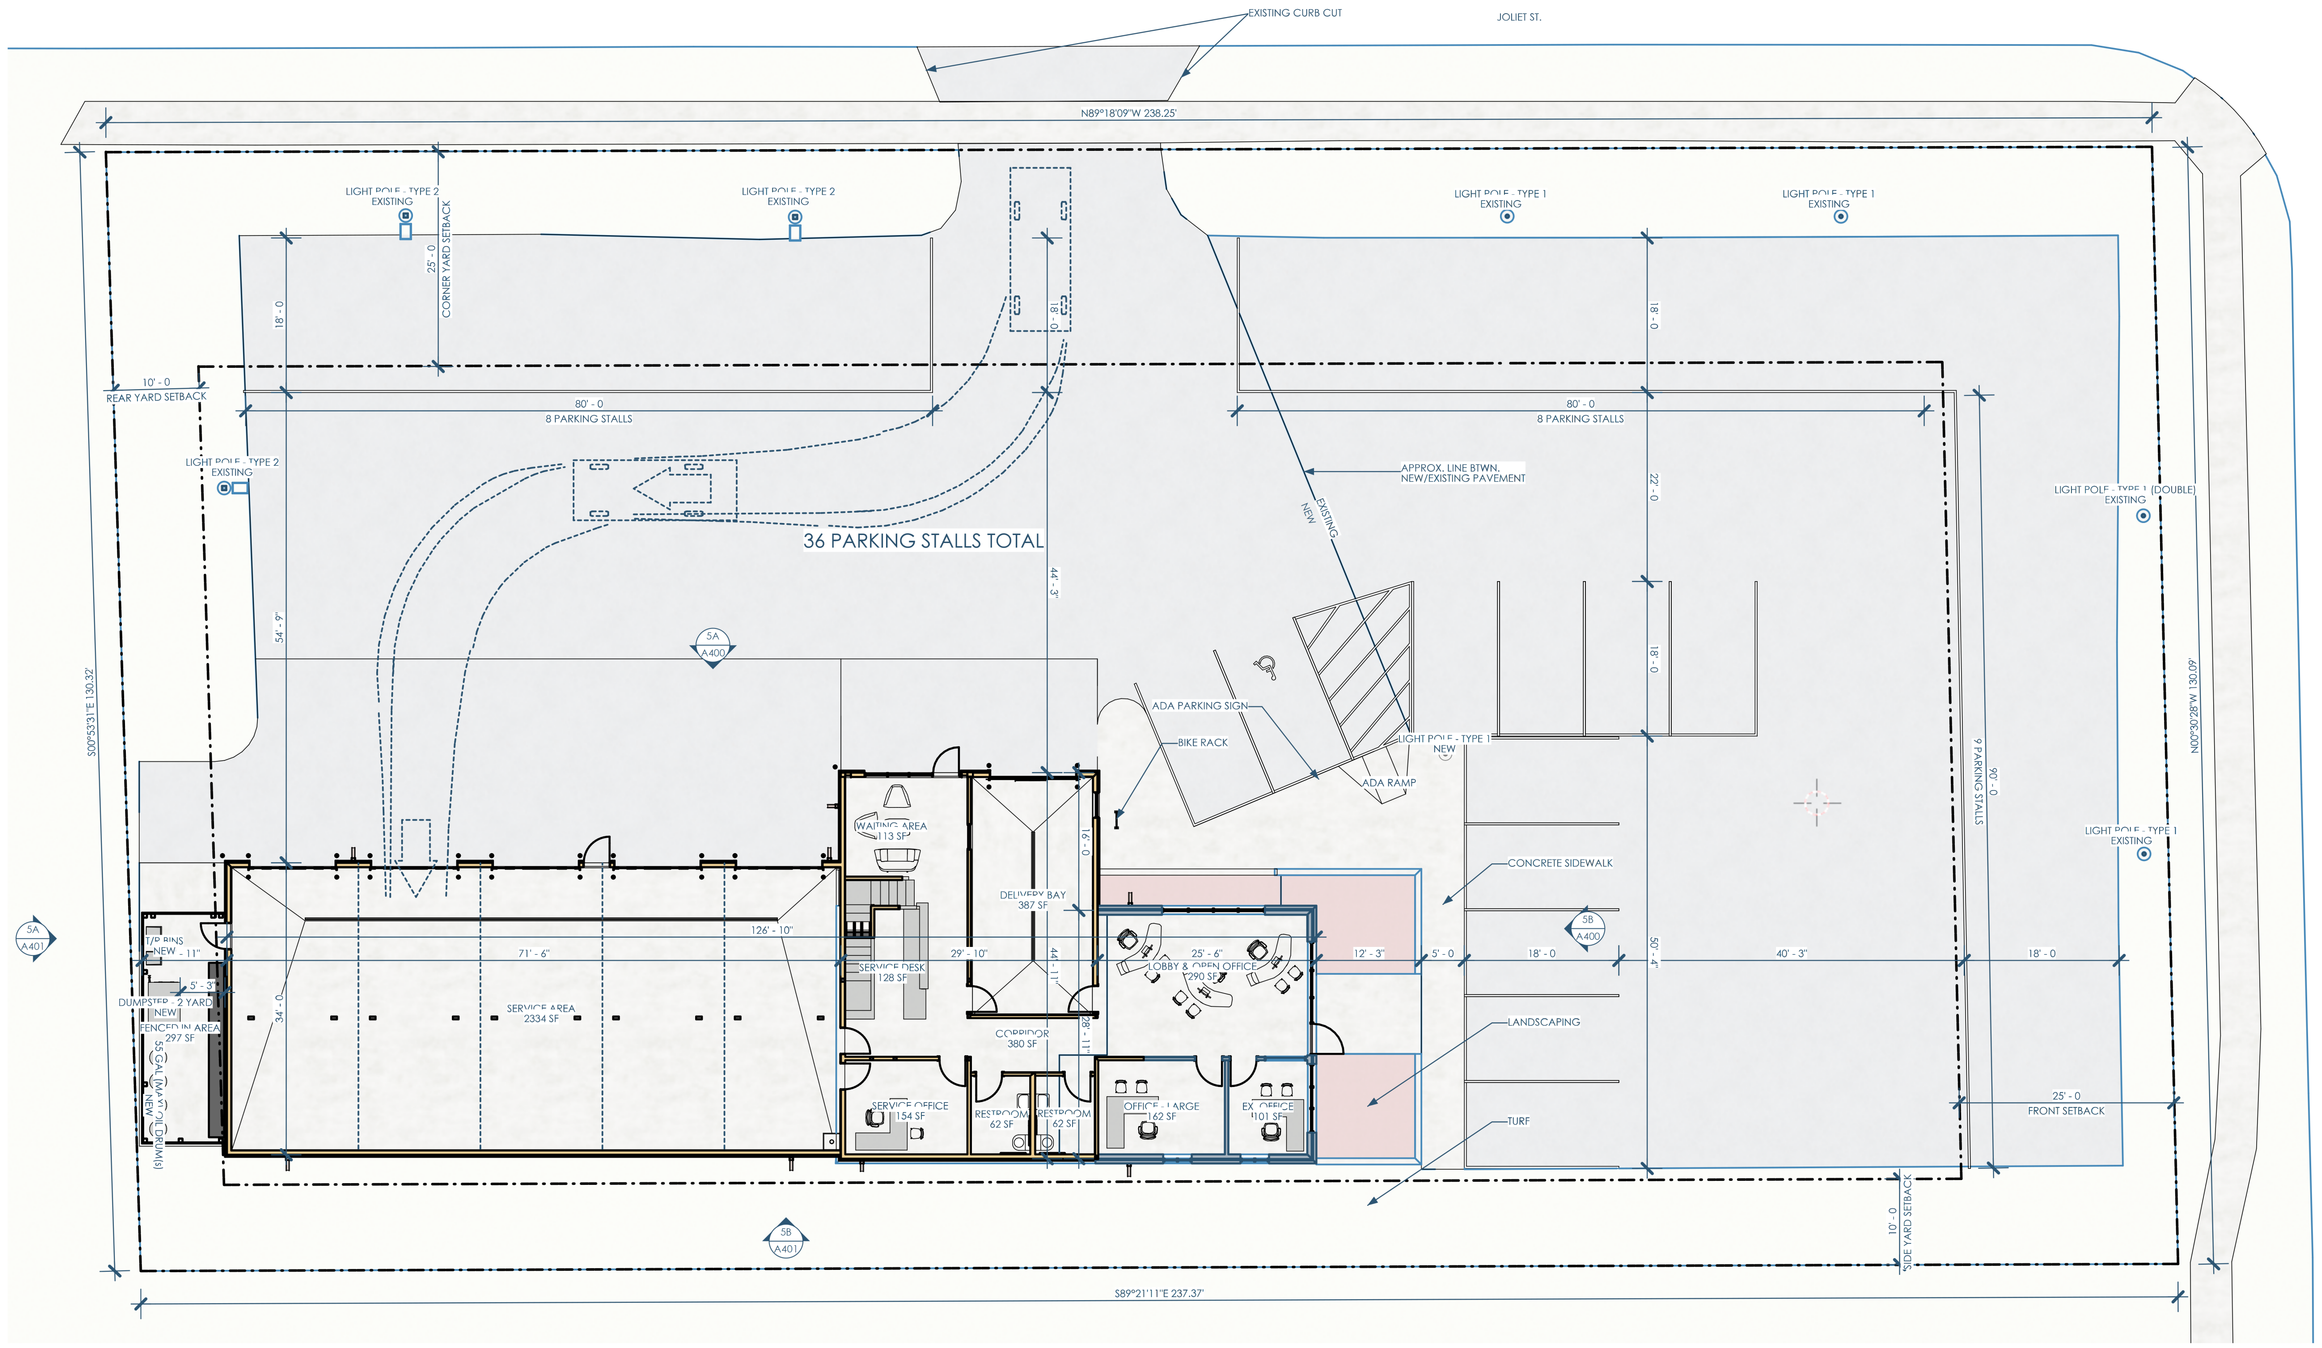

5A/A100 SITE PLAN
1"=10'

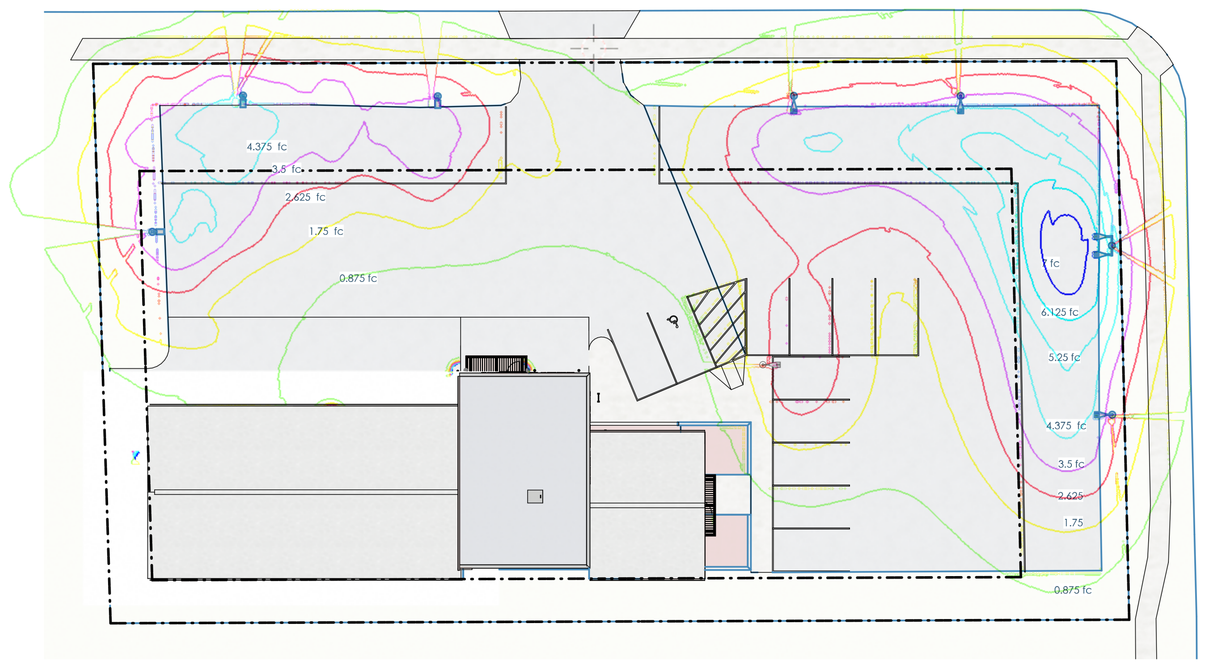

2/A100 SITE PLAN - PHOTOMETRIC PLAN
1"=20'

Date	Description
12/03/2025	SITE PLAN REIVEW

Owner: Cool Car Guys
1600 Center Ave
Janesville, WI 53546
608.531.1600

GC: Lake Country Construction Group
161 Horizon Dr
Verona, WI 53593
608.845.1398

Architect: OpeningDesign
17 S Fairchild | FL 7
Madison, WI 53703
ryan@openingdesign.com | 773.425.6456

SITE PLAN
COOL CAR GUYS
1600 CENTER AVE, JANESVILLE, WI 53546

A100

This project, like most OpeningDesign's projects, is open source (Attribution-ShareAlike 4.0 International—CC BY-SA 4.0)—freely available to any party for future use, assuming the terms such as Attribution and ShareAlike are honored.