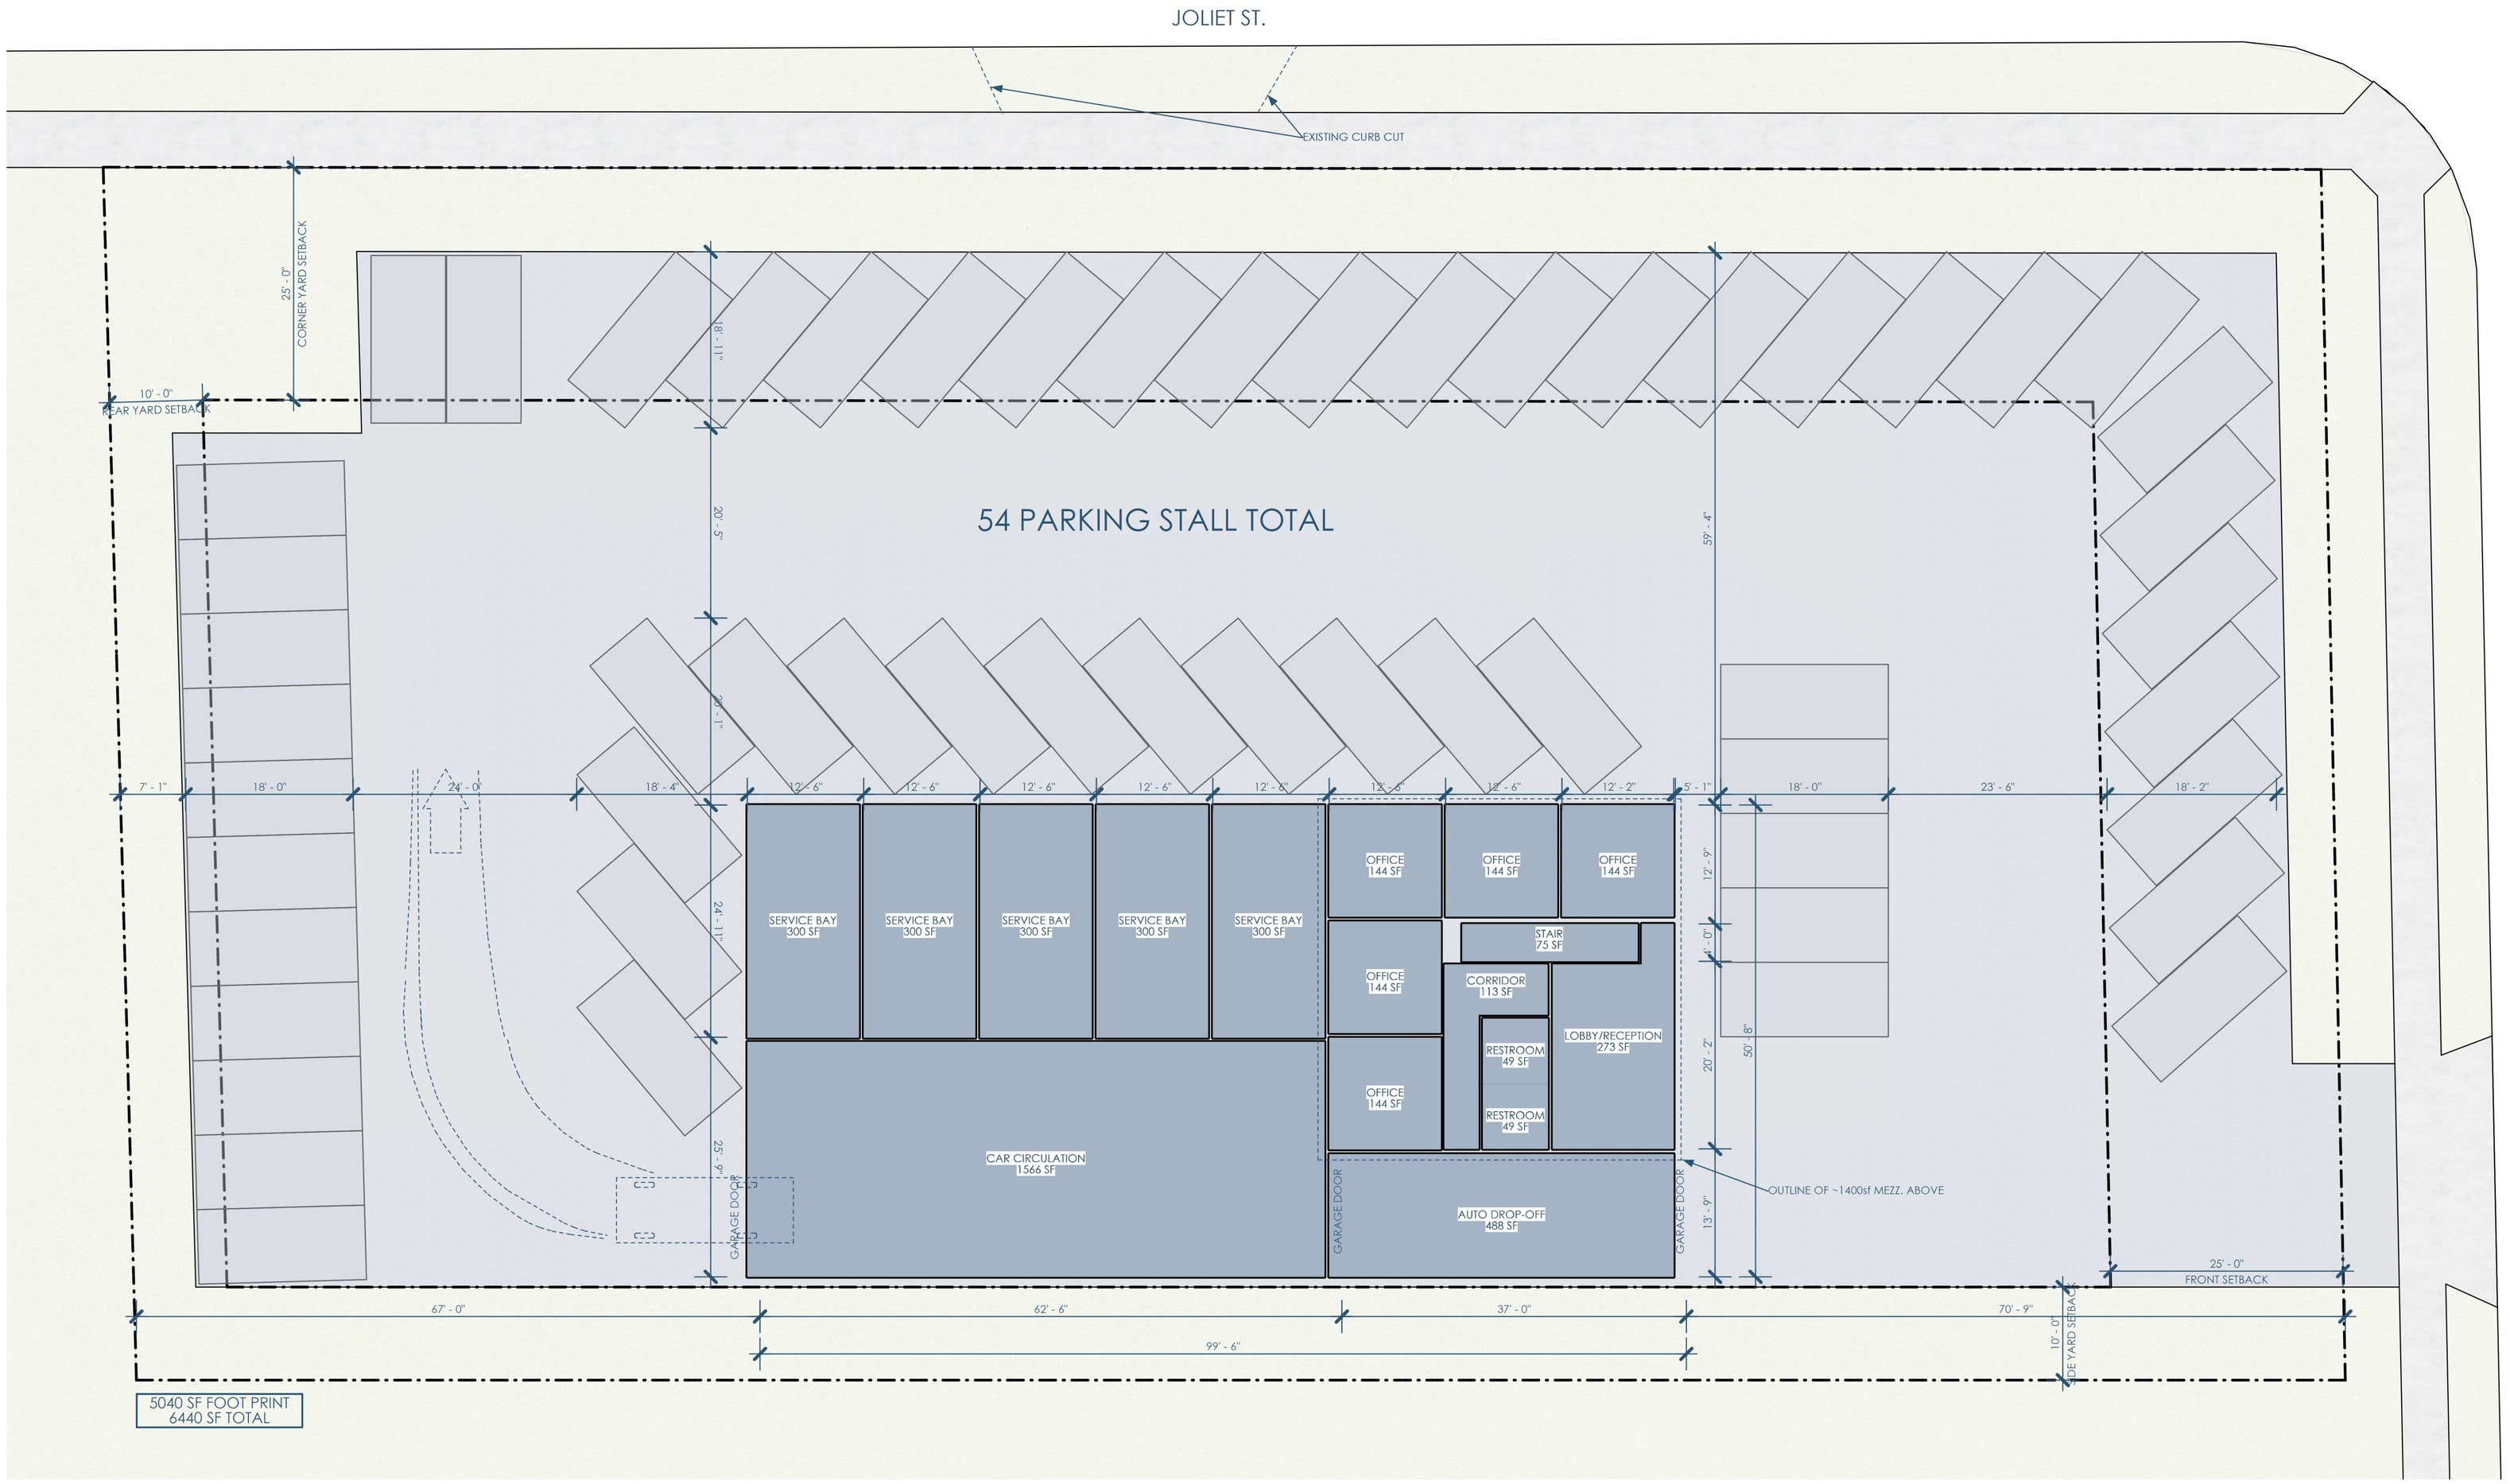

1/O2 LAYOUT OPTION 2
1"=10'

Owner: Cool Car Guys
1600 Center Ave
Janesville, WI 53546
608.531.1600

Architect: OpeningDesign
17 S Fairchild | FL 7
Madison, WI 53703
ryan@openingdesign.com | 773.425.6456

GC: Lake Country Construction Group
161 Horizon Dr
Verona, WI 53593
608.845.1398

OPTION 2
COOL CAR GUYS
1600 CENTER AVE, JANESVILLE, WI 53546
O2

This project, like most OpeningDesign's projects, is open source.|Attribution-ShareAlike 4.0 International:-CC BY-SA 4.0|--freely available to any party for future use, assuming the terms such as Attribution and ShareAlike are honored.