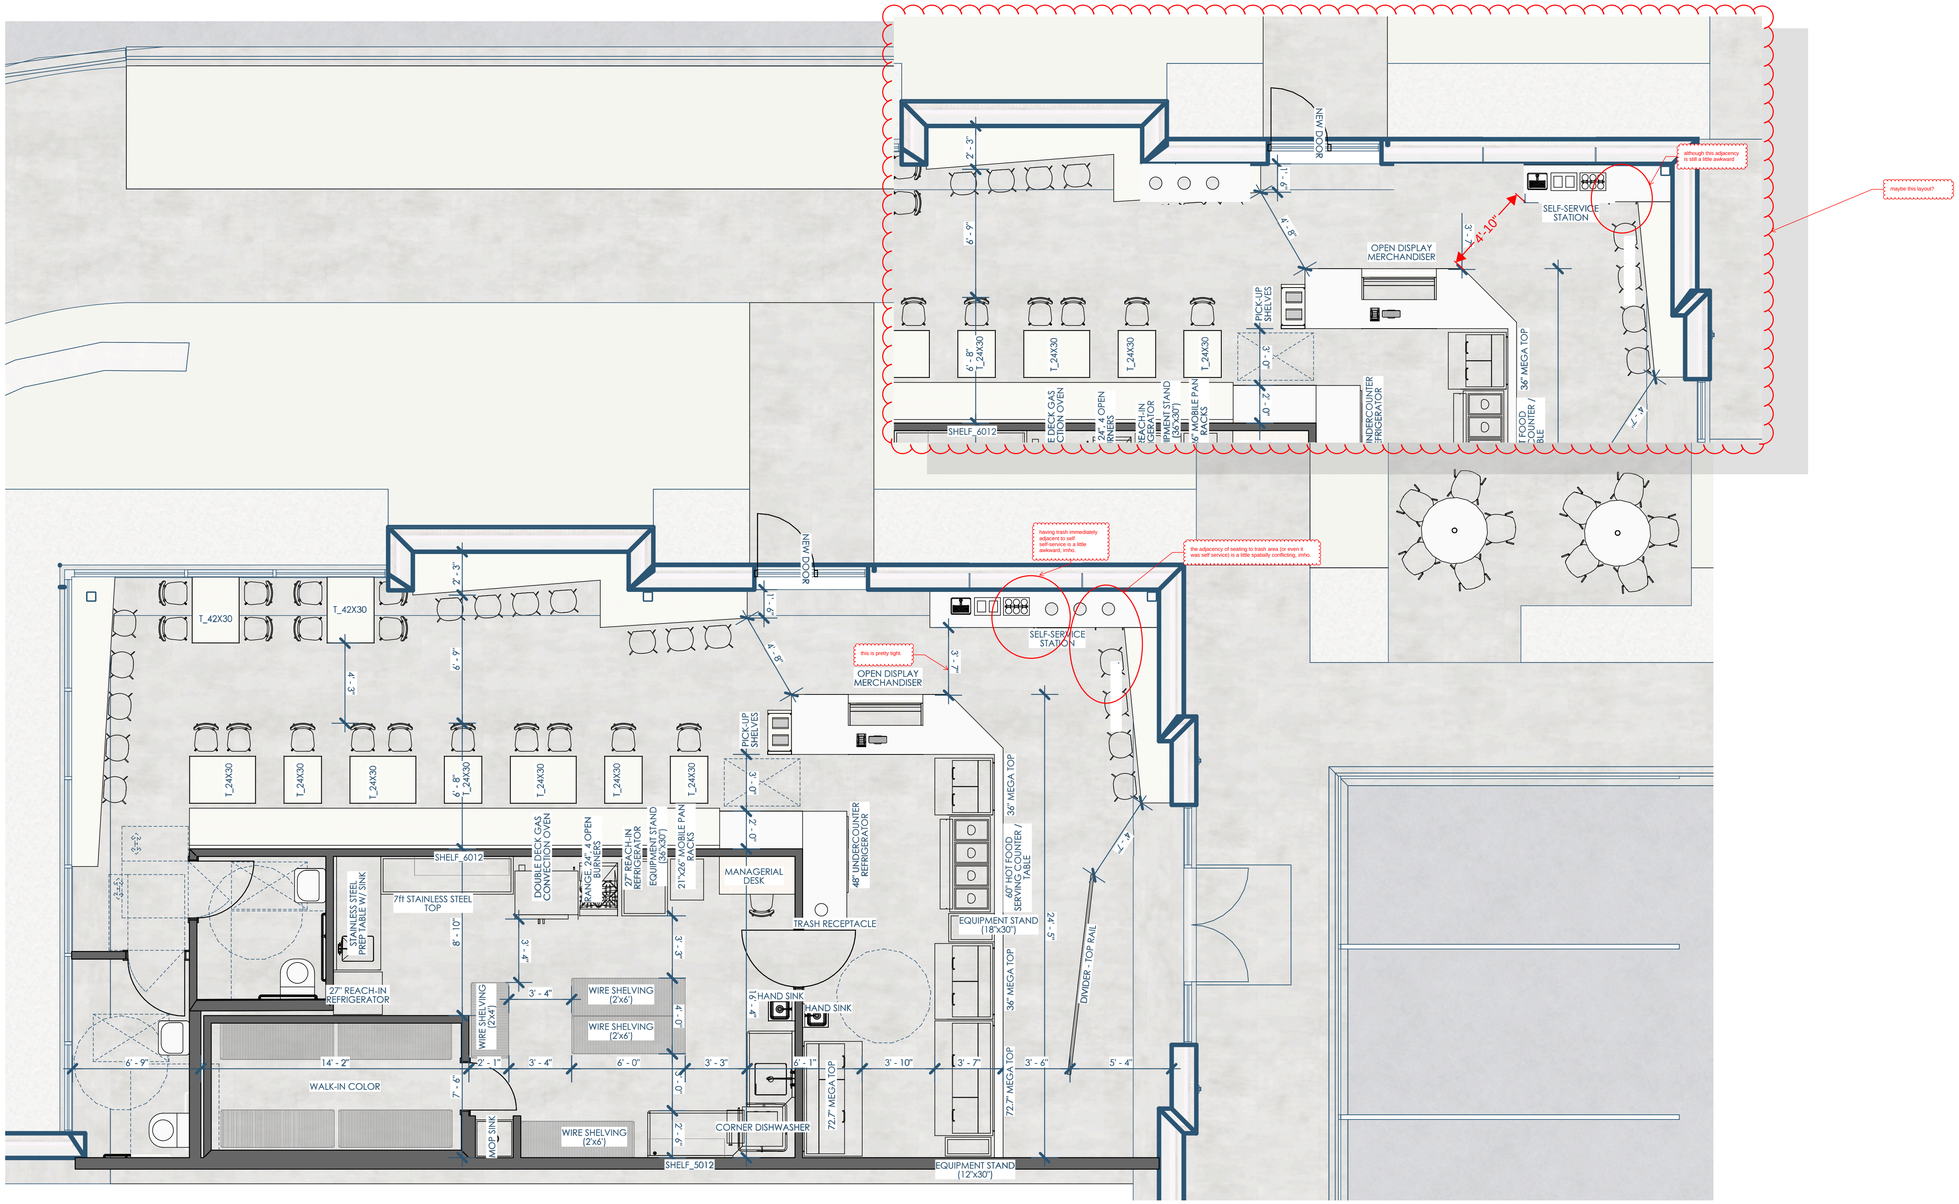

1/A101 LAYOUT OPTION - FIRST FLOOR
1/4"=1'-0"

openingdesign
Architect: OpeningDesign
17 S Fairchild | FL 7
Madison, WI 53703
ryan@openingdesign.com | 773.425.6456

LAYOUT OPTION - FIRST FLOOR
FK - BROOKFIELD
350 DISCOVERY DR, BROOKFIELD, WI 53045

A101

This project, like most OpeningDesign's projects, is open source. (Attribution-ShareAlike 4.0 International--CC BY-SA 4.0) - freely available to any party for future use, assuming the terms such as Attribution and ShareAlike are honored.