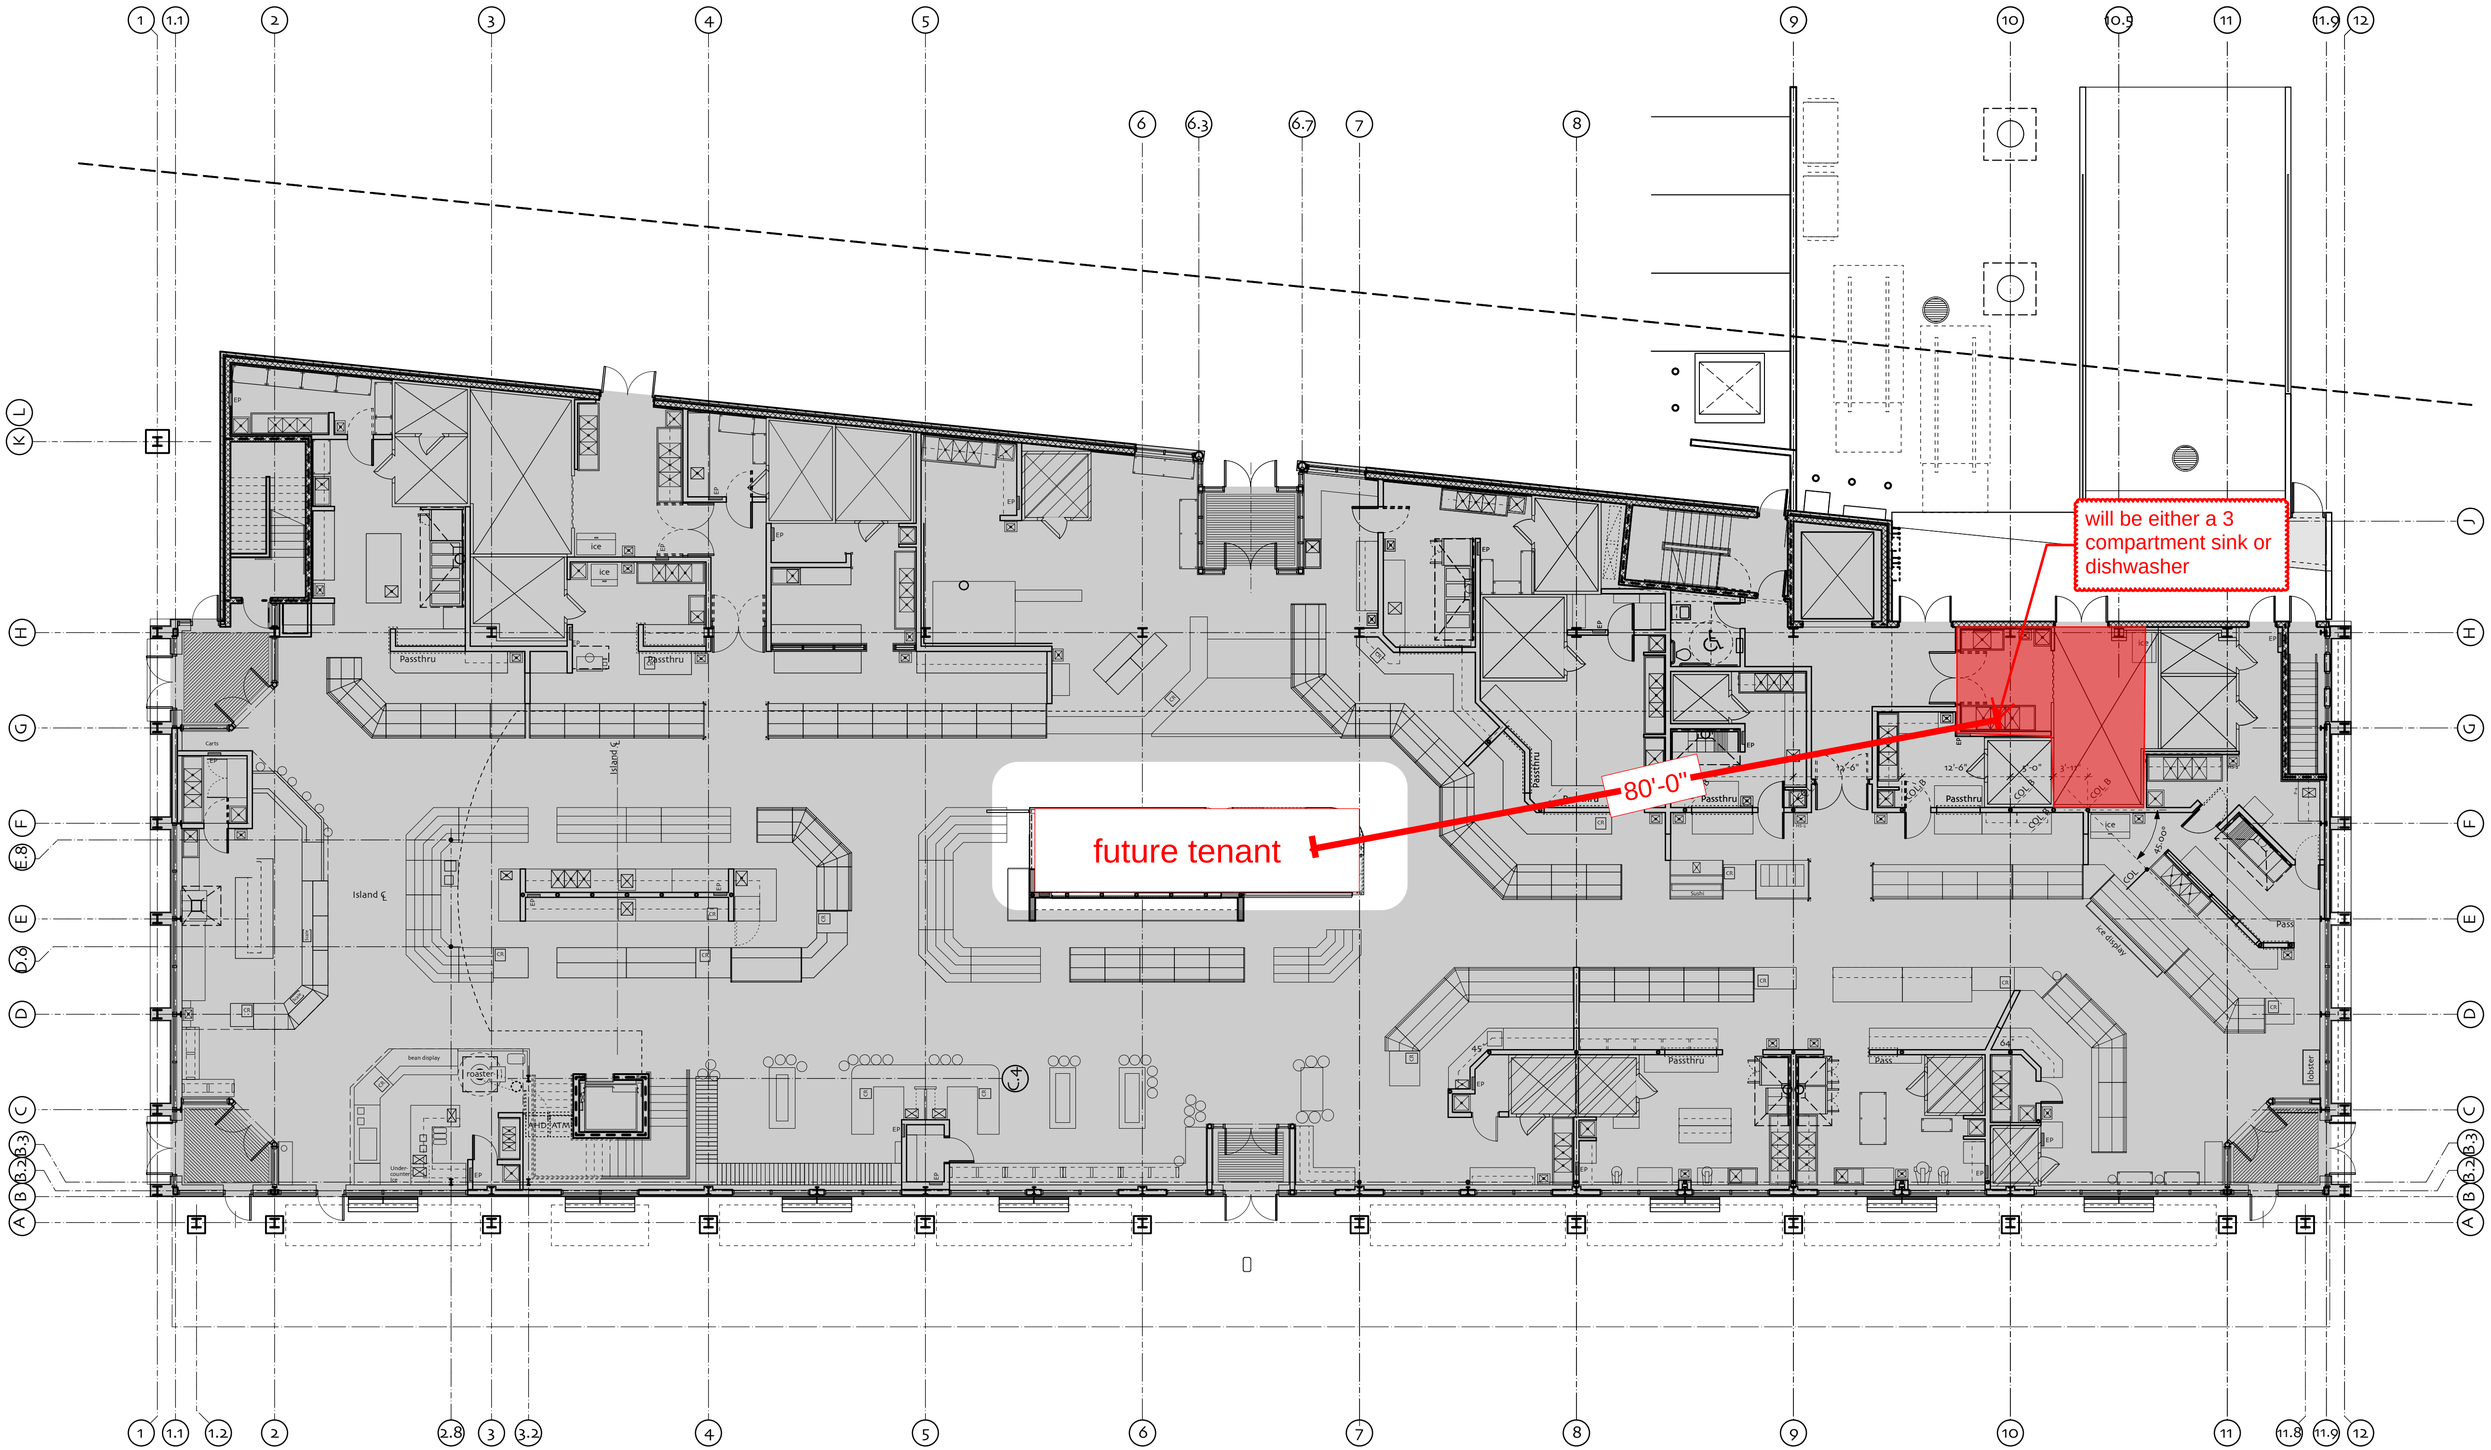
will be either a 3 compartment sink or dishwasher
80'-0"
future tenant
Island ℄
Passthru
ice
Carts
bean display
roaster
Under counter bar
HD ATM
C.4
COL.B
12'-6"
3'-1"
5'-0"
35.00°
ice display
lobster
Pass
Sushi